



KALAA-HANDI STUDIO

S.No	TYPE	SIZE	CILL	LINTEL	FRAME/TYPE	QTY.
1	D1	4'-0"X8'-3"	0'-0"	8'-3"	SLIDING DOOR	04
2	D2	3'-6"X8'-3"	0'-0"	8'-3"	FLUSH DOOR	01

GROUND FLOOR

CLIENT AND PROJECT DETAIL

PRIME PLAZA

DRAWING NAME:
GROUND FLOOR
BRICK WORK

DRAWN BY:

DATE: 06-09-2025

SHEET NO.: 01

PRESENTATION DRAWING

SHEET SIZE - A3

SCALE: AS SHOWN


ARCHITECT:
AADARSH AGARWAL

Ph-
Mail-

SIGNATURE OF
ARCHITECT

SIGNATURE OF APPLICANT

SPACE FOR SEAL

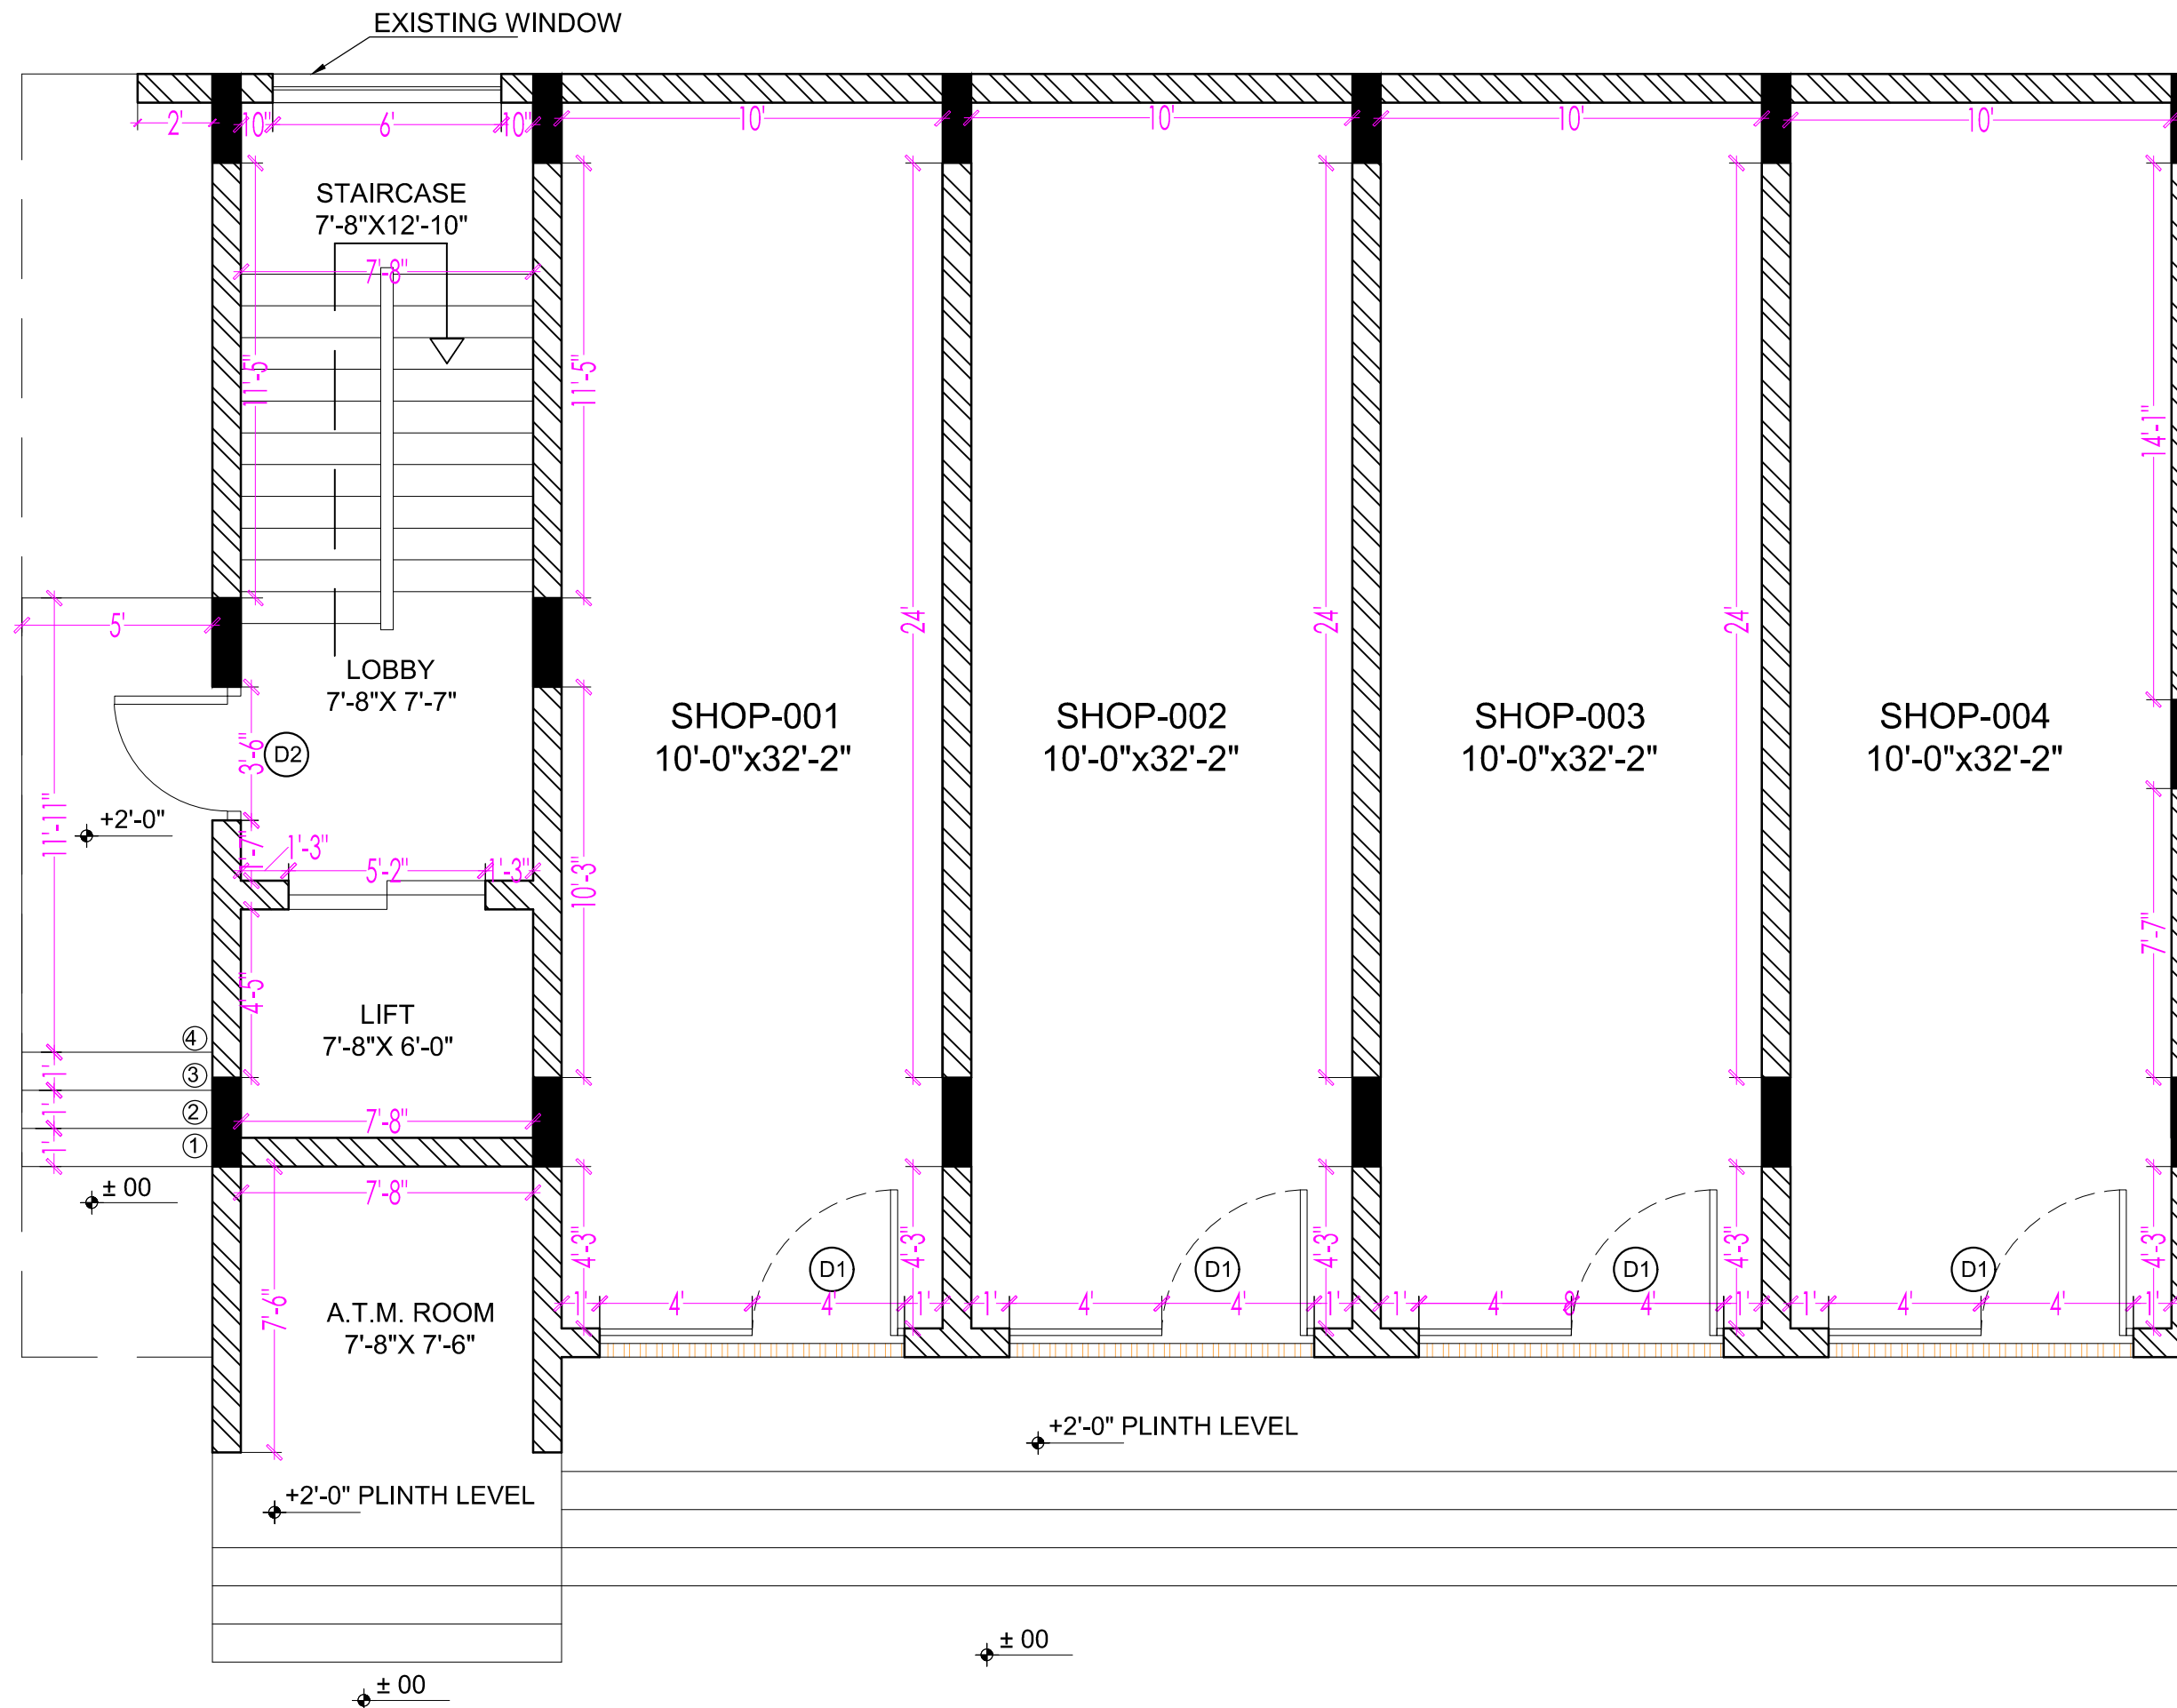

GROUND FLOOR



KALAA-HANDI STUDIO

S.No	TYPE	SIZE	CILL	LINTEL	FRAME/TYPE	QTY.
1	D1	4'-0"X8'-3"	0'-0"	8'-3"	FLUSH DOOR	04
2	D2	3'-6"X8'-3"	0'-0"	8'-3"	FLUSH DOOR	01
3	D3	2'-6"X8'-3"	0'-0"	8'-3"	FLUSH DOOR	01
4	W2	5'-0"X5'-0"	3'-0"	8'-3"	UPVC WINDOW	02
5	V1	2'-0"X2'-0"	6'-0"	8'-3"	UPVC WINDOW	01

FIRST FLOOR

CLIENT AND PROJECT DETAIL

PRIME PLAZA

DRAWING NAME:
FIRST FLOOR
BRICK WORK

DRAWN BY:

DATE: 06-09-2025

SHEET NO.: 02

PRESENTATION DRAWING

SHEET SIZE - A3

SCALE: AS SHOWN


ARCHITECT:
AADARSH AGARWAL

Ph-
Mail-

SIGNATURE OF
ARCHITECT

SIGNATURE OF APPLICANT

SPACE FOR SEAL

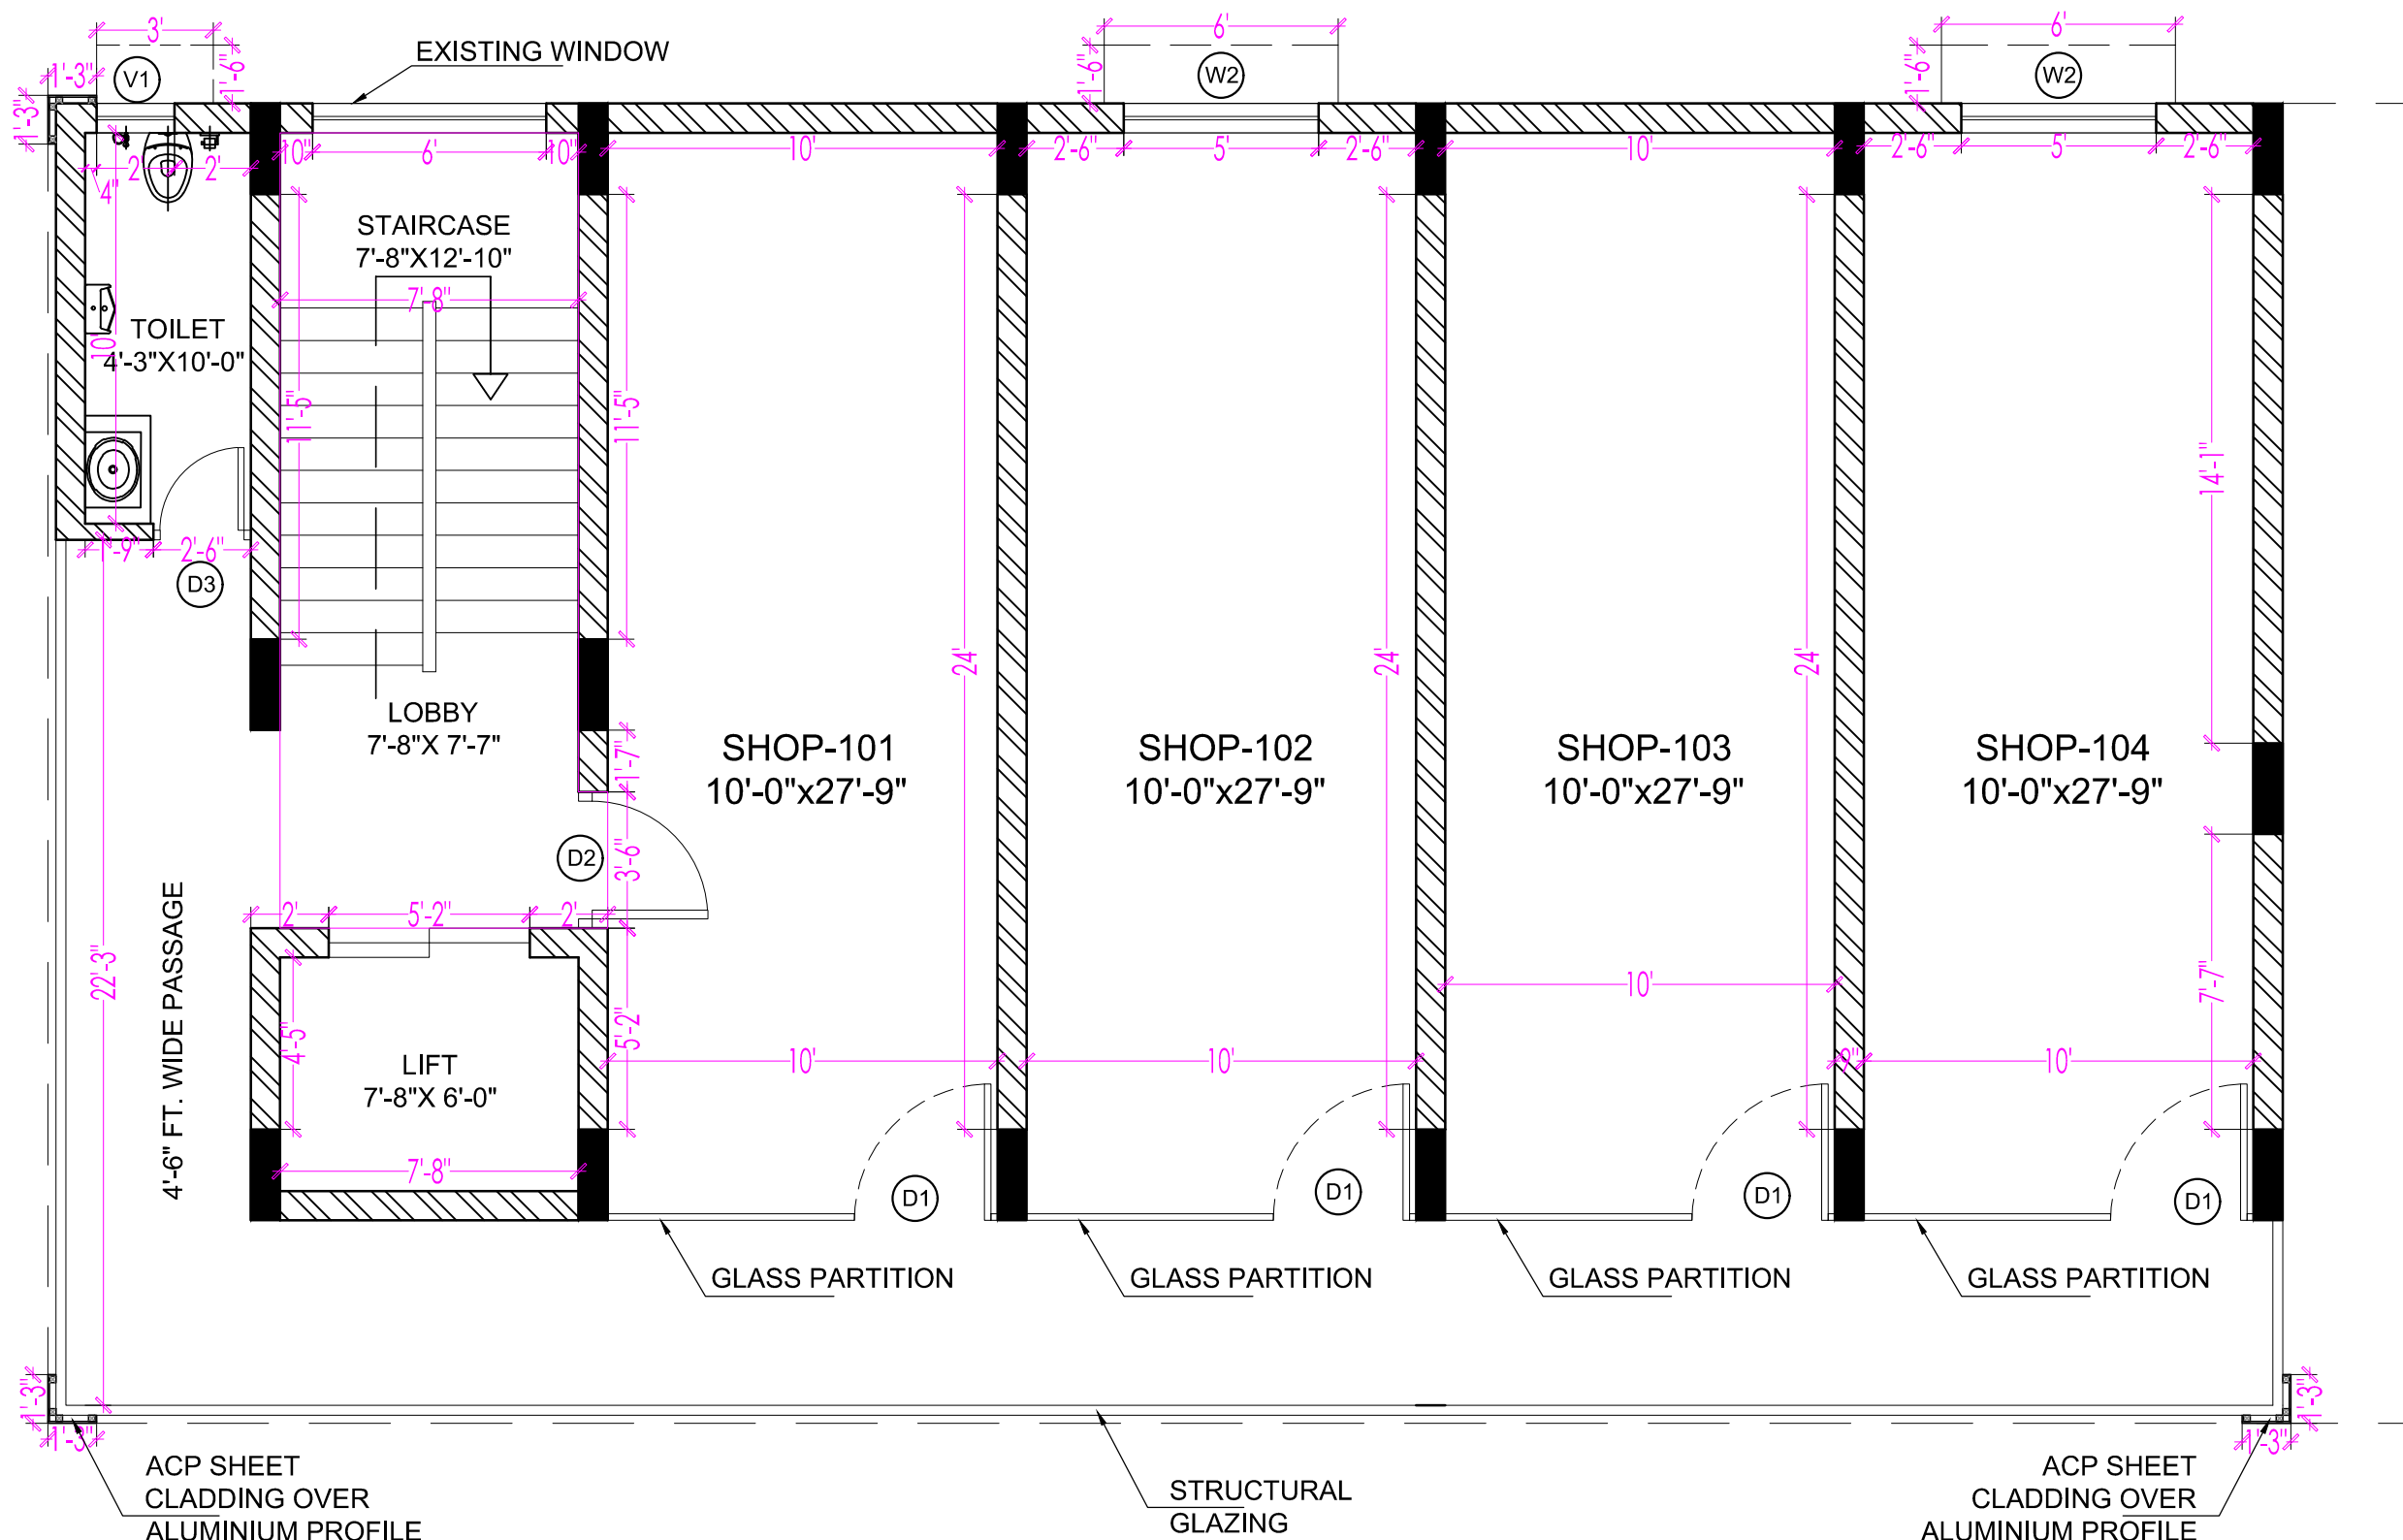

FIRST FLOOR



KALAA-HANDI STUDIO

S.No	TYPE	SIZE	CILL	LINTEL	FRAME/TYPE	QTY.
1	D1	4'-0"X8'-3"	0'-0"	8'-3"	FLUSH DOOR	04
2	D3	2'-6"X8'-3"	0'-0"	8'-3"	FLUSH DOOR	01
3	D4	4'-0"X8'-3"	0'-0"	8'-3"	FLUSH DOOR	01
4	W3	2'-6"X5'-0"	3'-0"	8'-3"	UPVC WINDOW	08
5	W4	6'-0"X5'-0"	3'-0"	8'-3"	UPVC WINDOW	02
6	W5	4'-0"X5'-0"	3'-0"	8'-3"	UPVC WINDOW	02
7	V1	2'-0"X2'-0"	6'-0"	8'-3"	UPVC WINDOW	01

SECOND FLOOR

CLIENT AND PROJECT DETAIL

PRIME PLAZA

DRAWING NAME:
SECOND FLOOR
BRICK WORK

DRAWN BY:

DATE: 06-09-2025

SHEET NO.: 03

PRESENTATION DRAWING


SHEET SIZE - A3
SCALE: AS SHOWN

ARCHITECT:
AADARSH AGARWAL
Ph-
Mail-

SIGNATURE OF
ARCHITECT

SIGNATURE OF APPLICANT


SPACE FOR SEAL

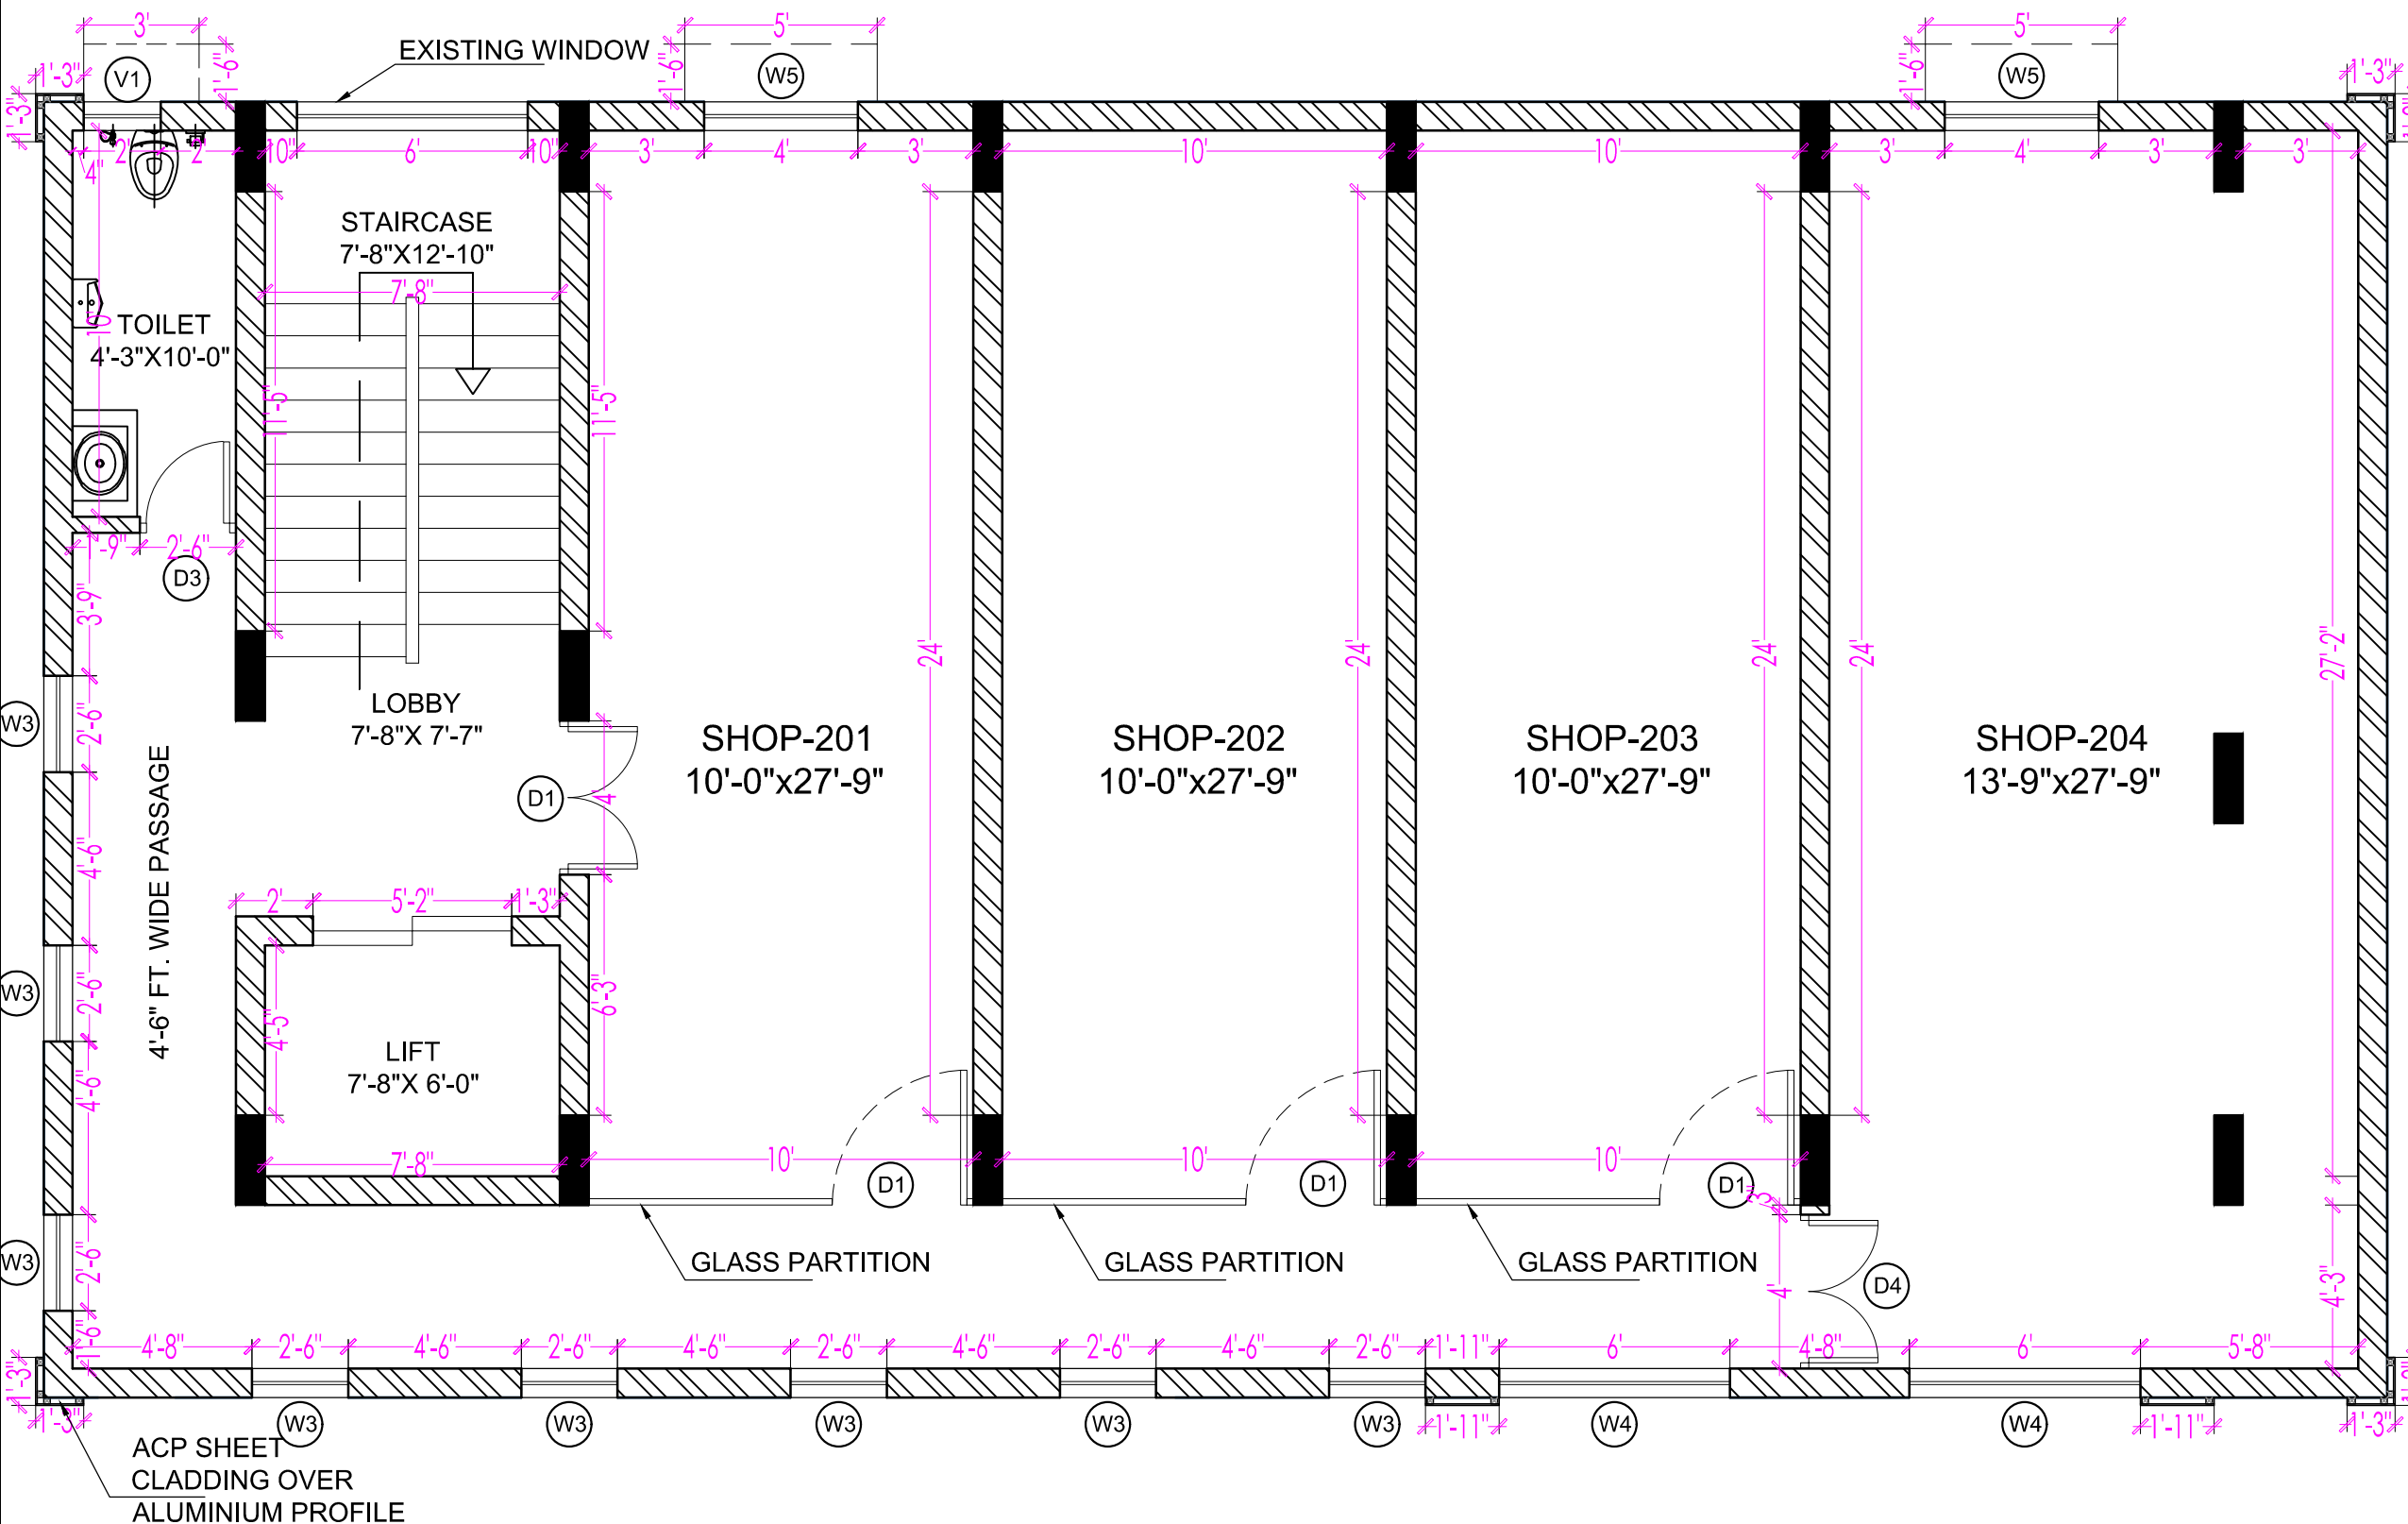

SECOND FLOOR



KALAA-HANDI STUDIO

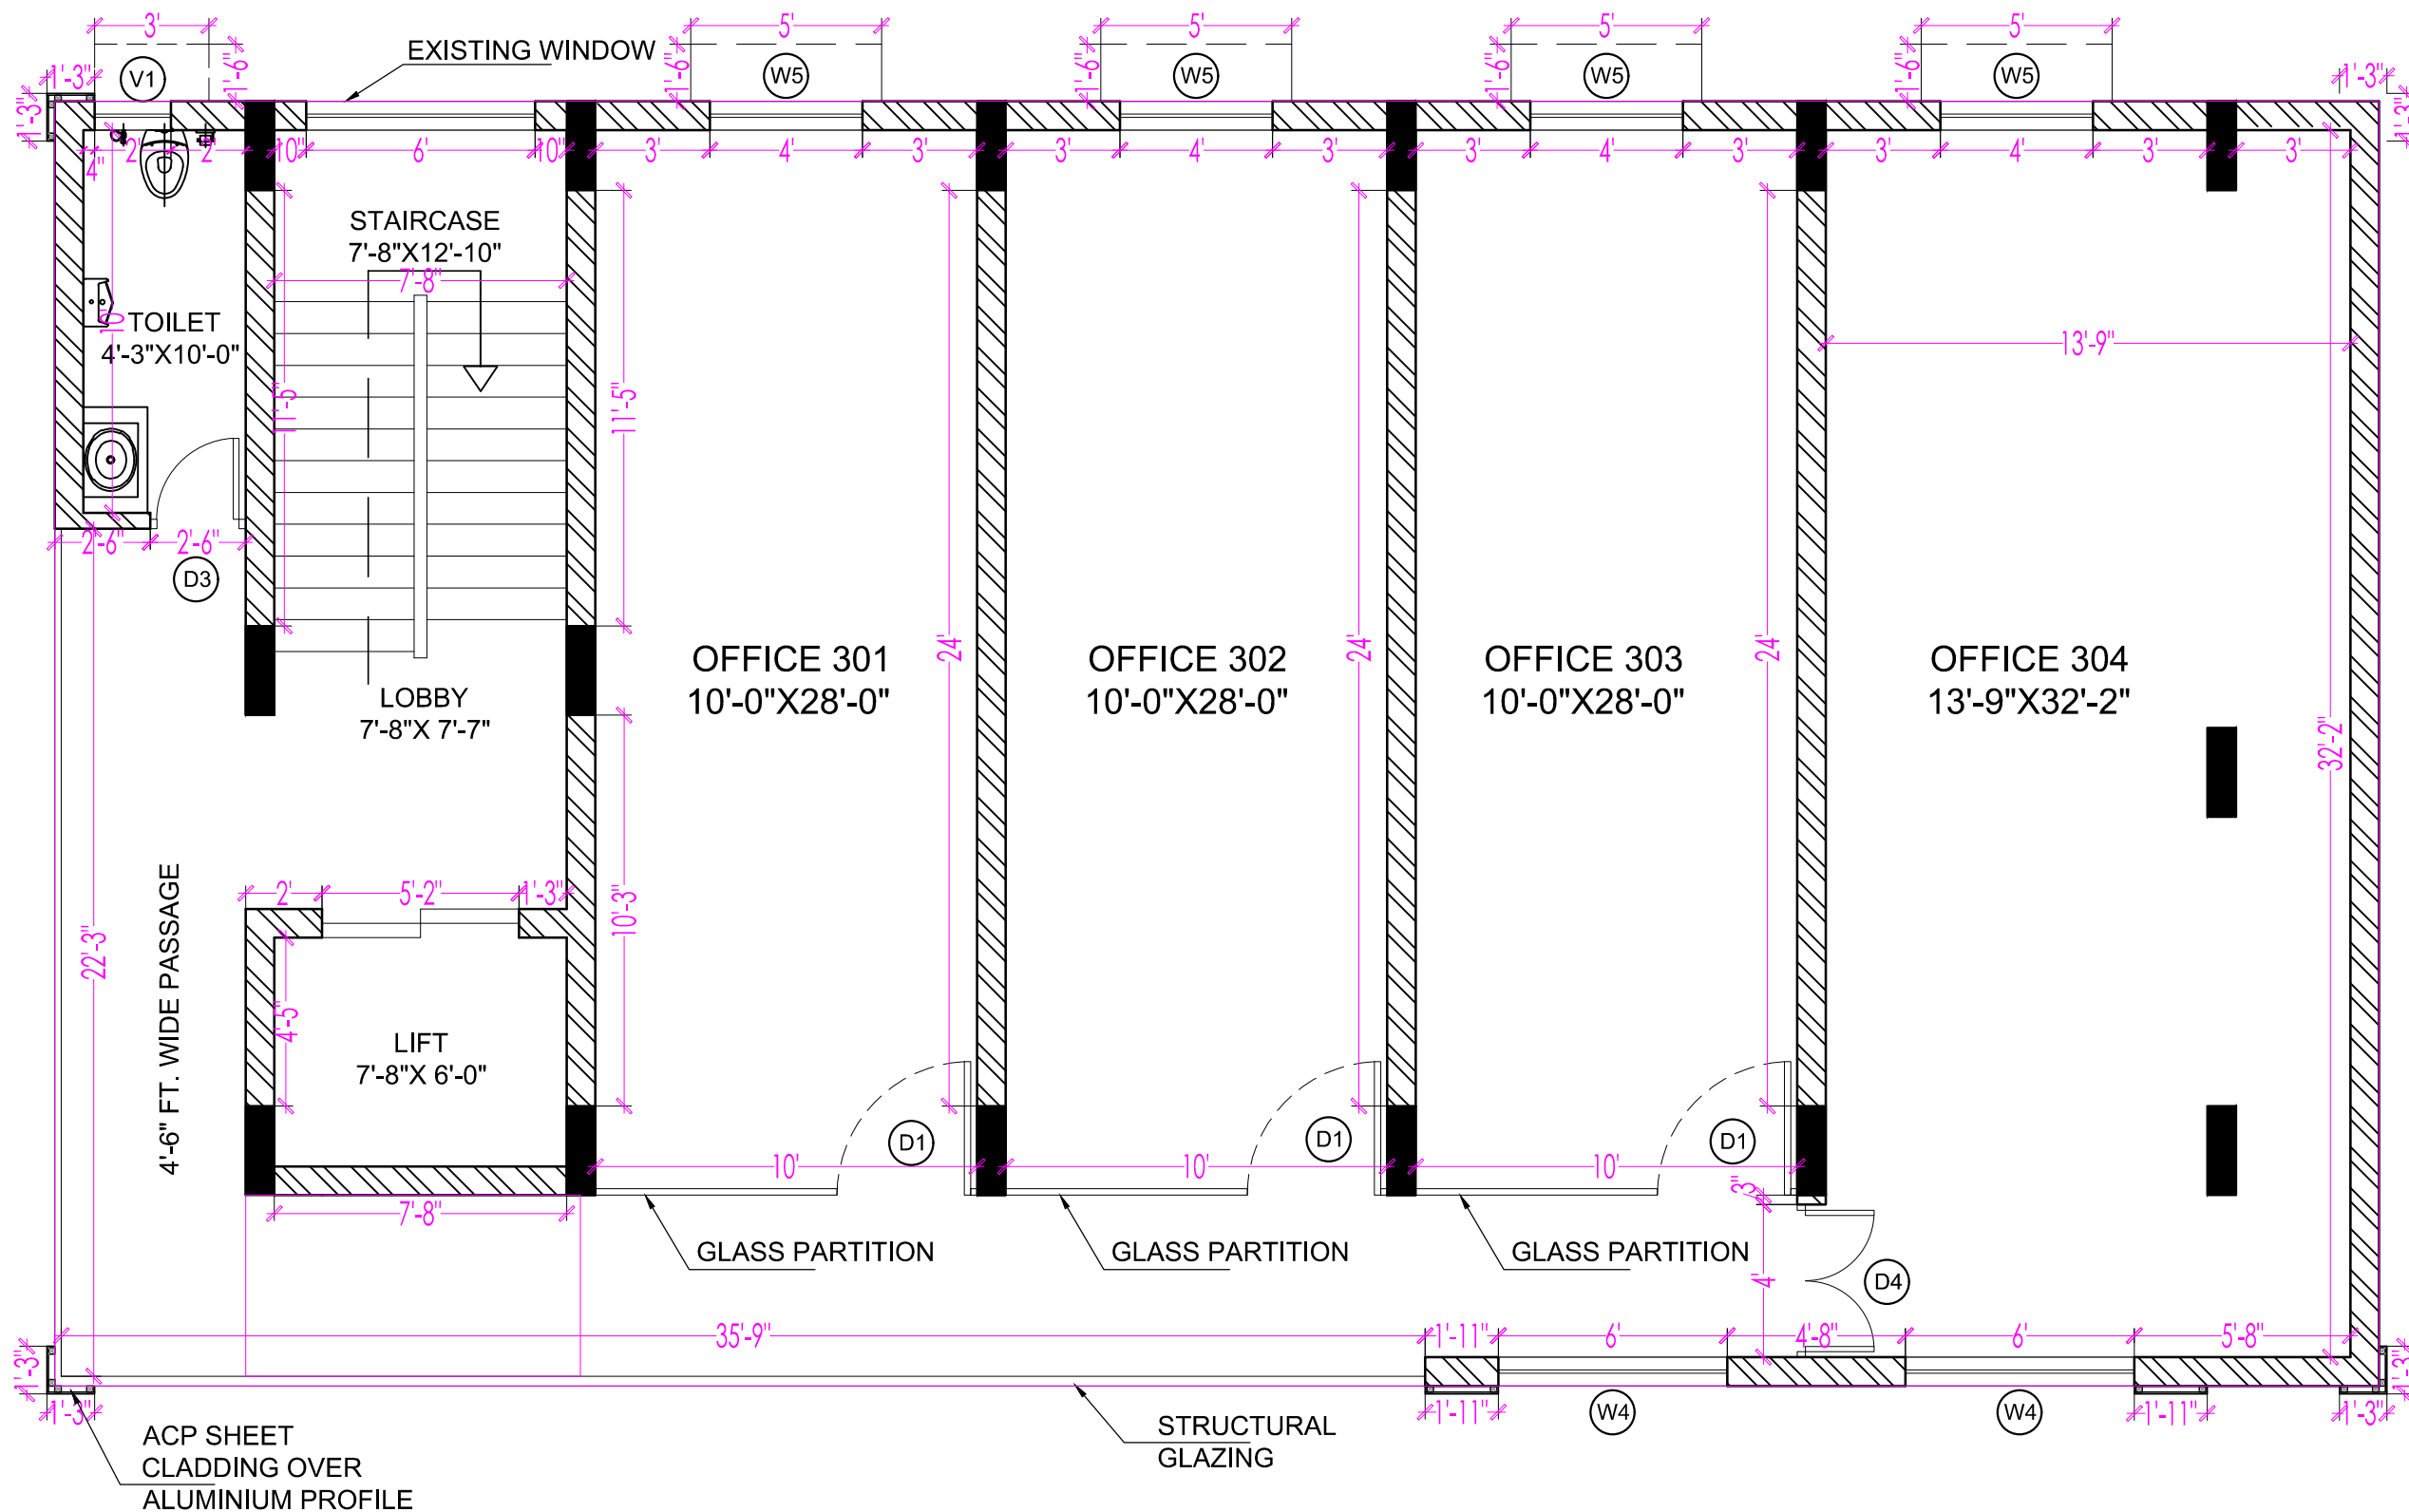

THIRD FLOOR

S.No	TYPE	SIZE	CILL	LINTEL	FRAME/TYPE	QTY.
1	D1	4'-0"X8'-3"	0'-0"	8'-3"	FLUSH DOOR	03
2	D3	2'-6"X8'-3"	0'-0"	8'-3"	FLUSH DOOR	01
3	D4	4'-0"X8'-3"	0'-0"	8'-3"	FLUSH DOOR	01
4	W4	6'-0"X5'-0"	3'-0"	8'-3"	UPVC WINDOW	02
5	W5	4'-0"X5'-0"	3'-0"	8'-3"	UPVC WINDOW	04
6	V1	2'-0"X2'-0"	6'-0"	8'-3"	UPVC WINDOW	01

THIRD FLOOR

CLIENT AND PROJECT DETAIL

PRIME PLAZA

DRAWING NAME:
THIRD FLOOR
BRICK WORK

DRAWN BY:

DATE: 06-09-2025

SHEET NO.: 04

PRESENTATION DRAWING

SHEET SIZE - A3

SCALE: AS SHOWN

ARCHITECT:
AADARSH AGARWAL

Ph-
Mail-

SIGNATURE OF
ARCHITECT

SIGNATURE OF APPLICANT

SPACE FOR SEAL



KALAA-HANDI STUDIO

S.No	TYPE	SIZE	CILL	LINTEL	FRAME/TYPE	QTY.
1	D1	4'-0"X8'-3"	0'-0"	8'-3"	FLUSH DOOR	03
2	D3	2'-6"X8'-3"	0'-0"	8'-3"	FLUSH DOOR	01
3	D4	4'-0"X8'-3"	0'-0"	8'-3"	FLUSH DOOR	01
4	W4	6'-0"X8'-3"	3'-0"	8'-3"	UPVC WINDOW	02
5	W5	4'-0"X5'-0"	3'-0"	8'-3"	UPVC WINDOW	04
6	V1	2'-0"X2'-0"	6'-0"	8'-3"	UPVC WINDOW	01

FOURTH FLOOR

CLIENT AND PROJECT DETAIL

PRIME PLAZA

DRAWING NAME:

FOURTH FLOOR
BRICK WORK

DRAWN BY:

DATE: 07-11-2024

SHEET NO.: 05

PRESENTATION DRAWING

SHEET SIZE - A3

SCALE: AS SHOWN


ARCHITECT:
AADARSH AGARWAL

Ph-
Mail-

SIGNATURE OF
ARCHITECT

SIGNATURE OF APPLICANT


SPACE FOR SEAL

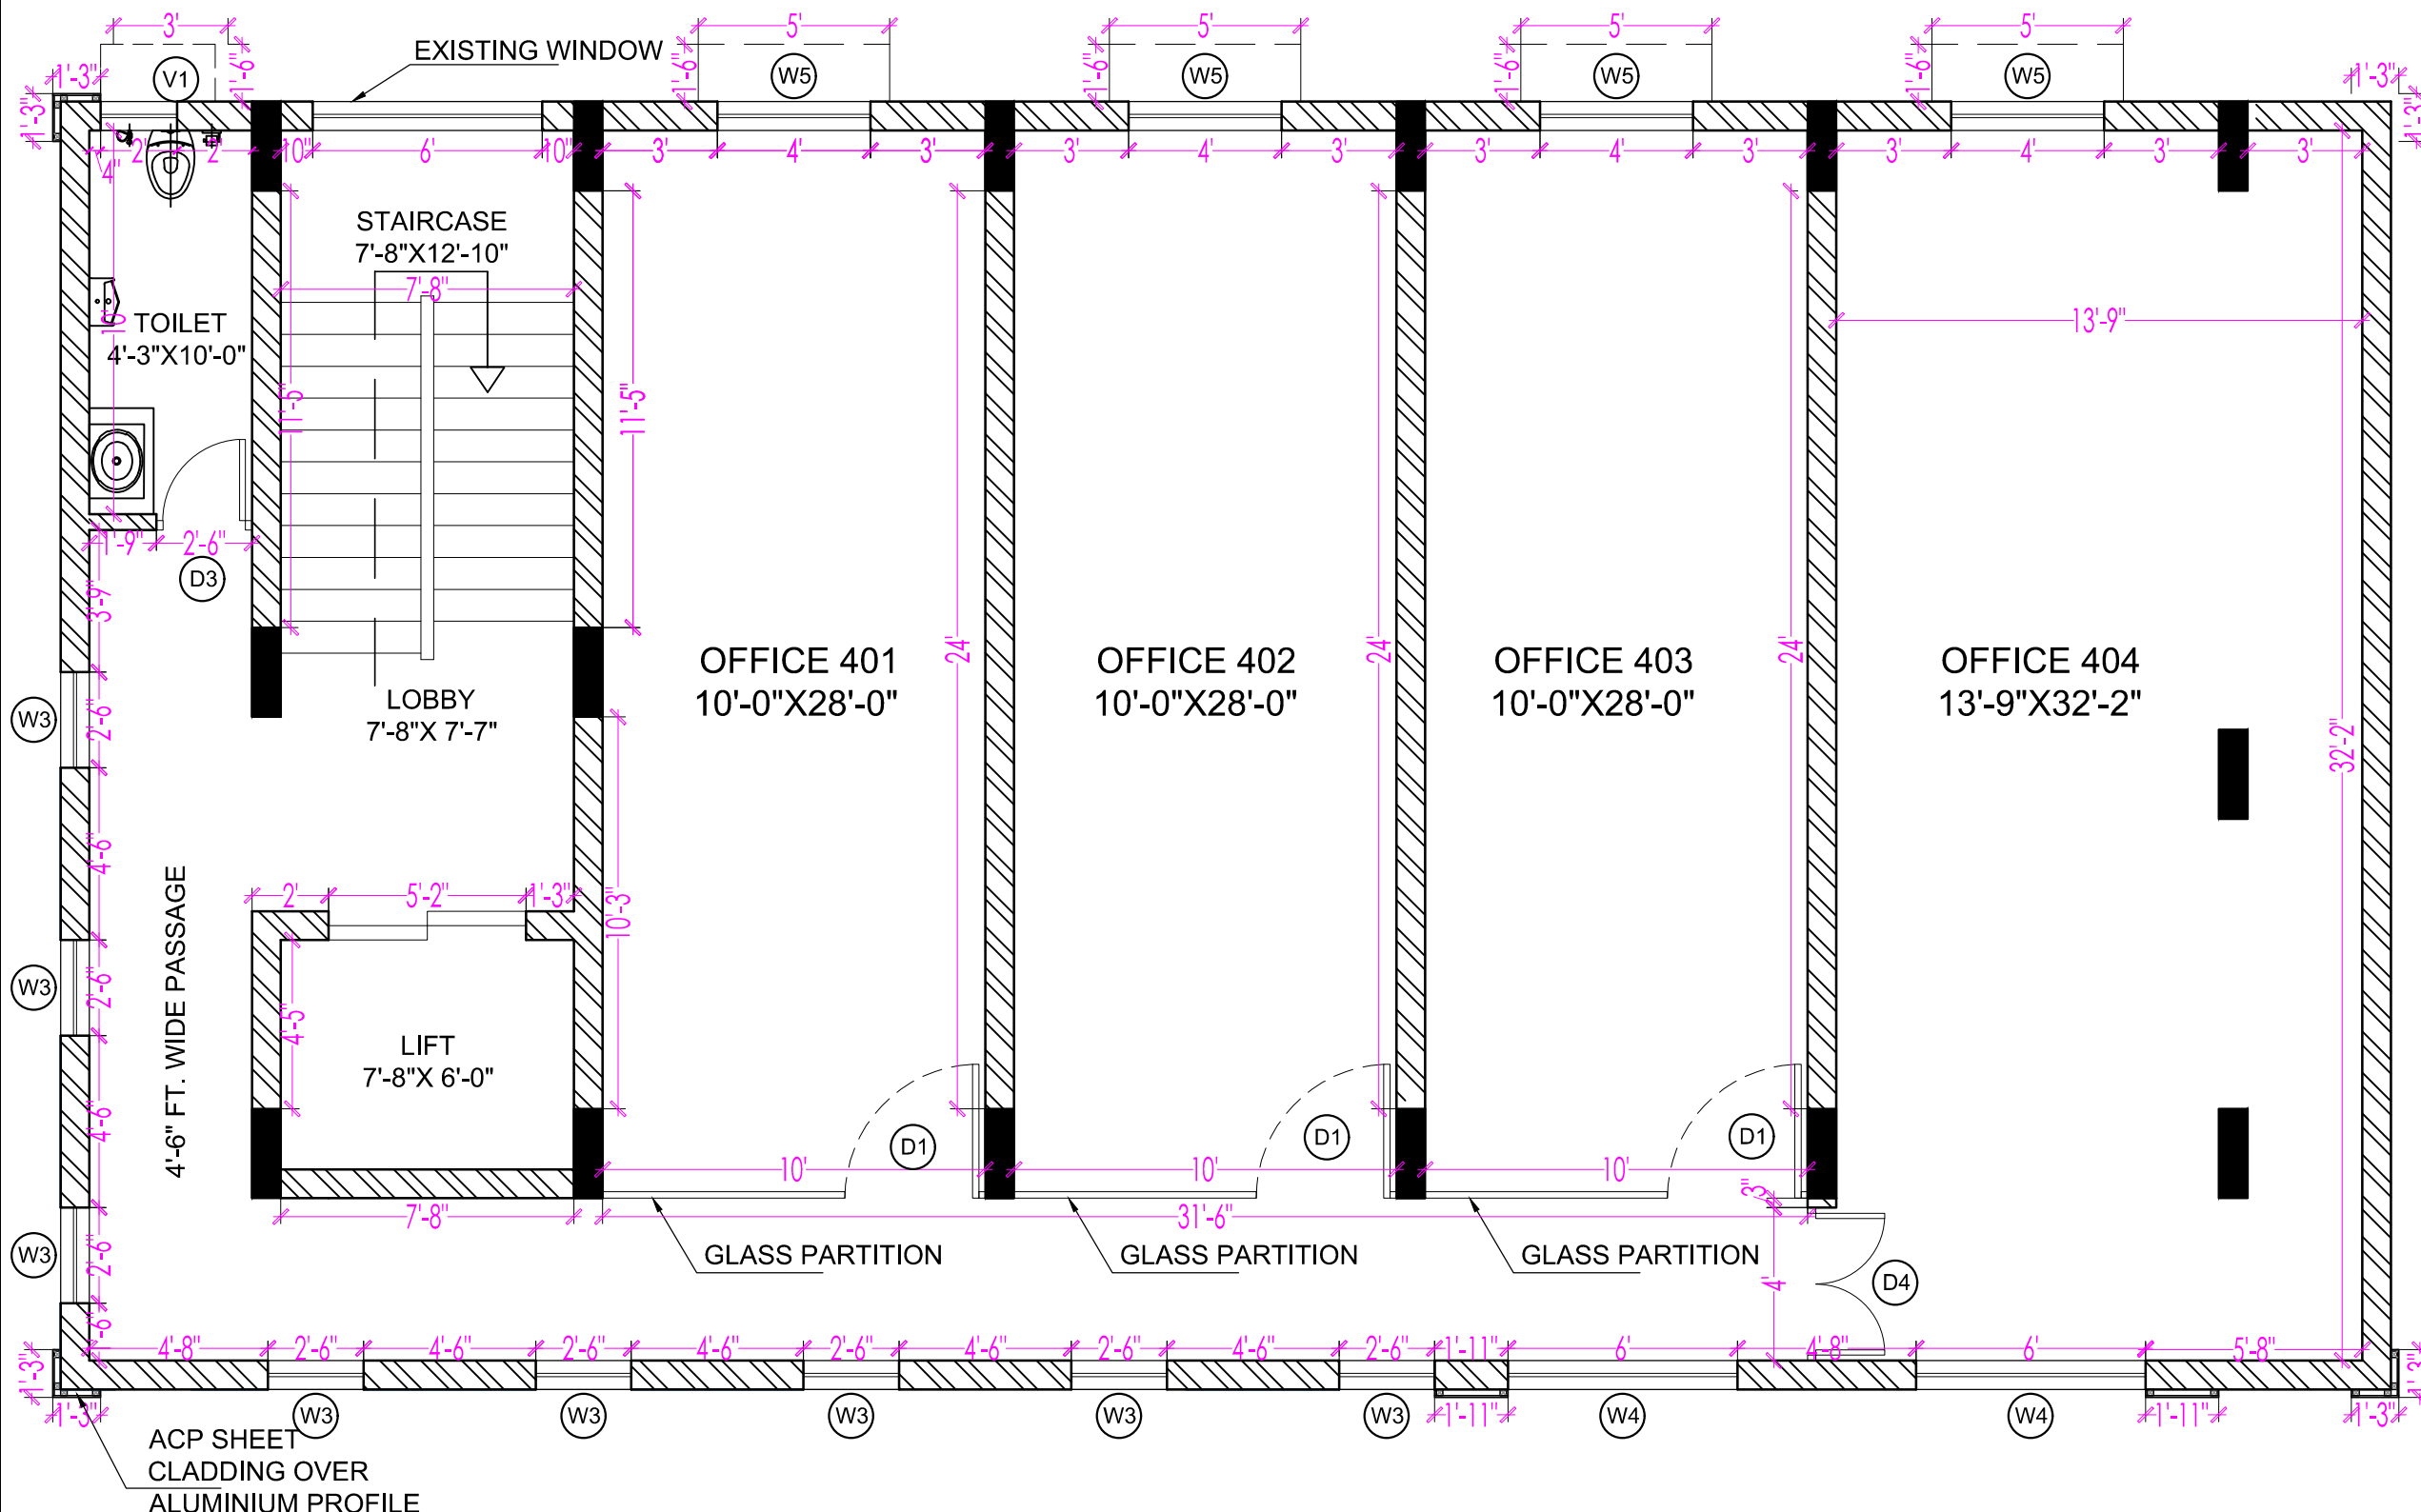

FOURTH FLOOR



KALAA-HANDI STUDIO

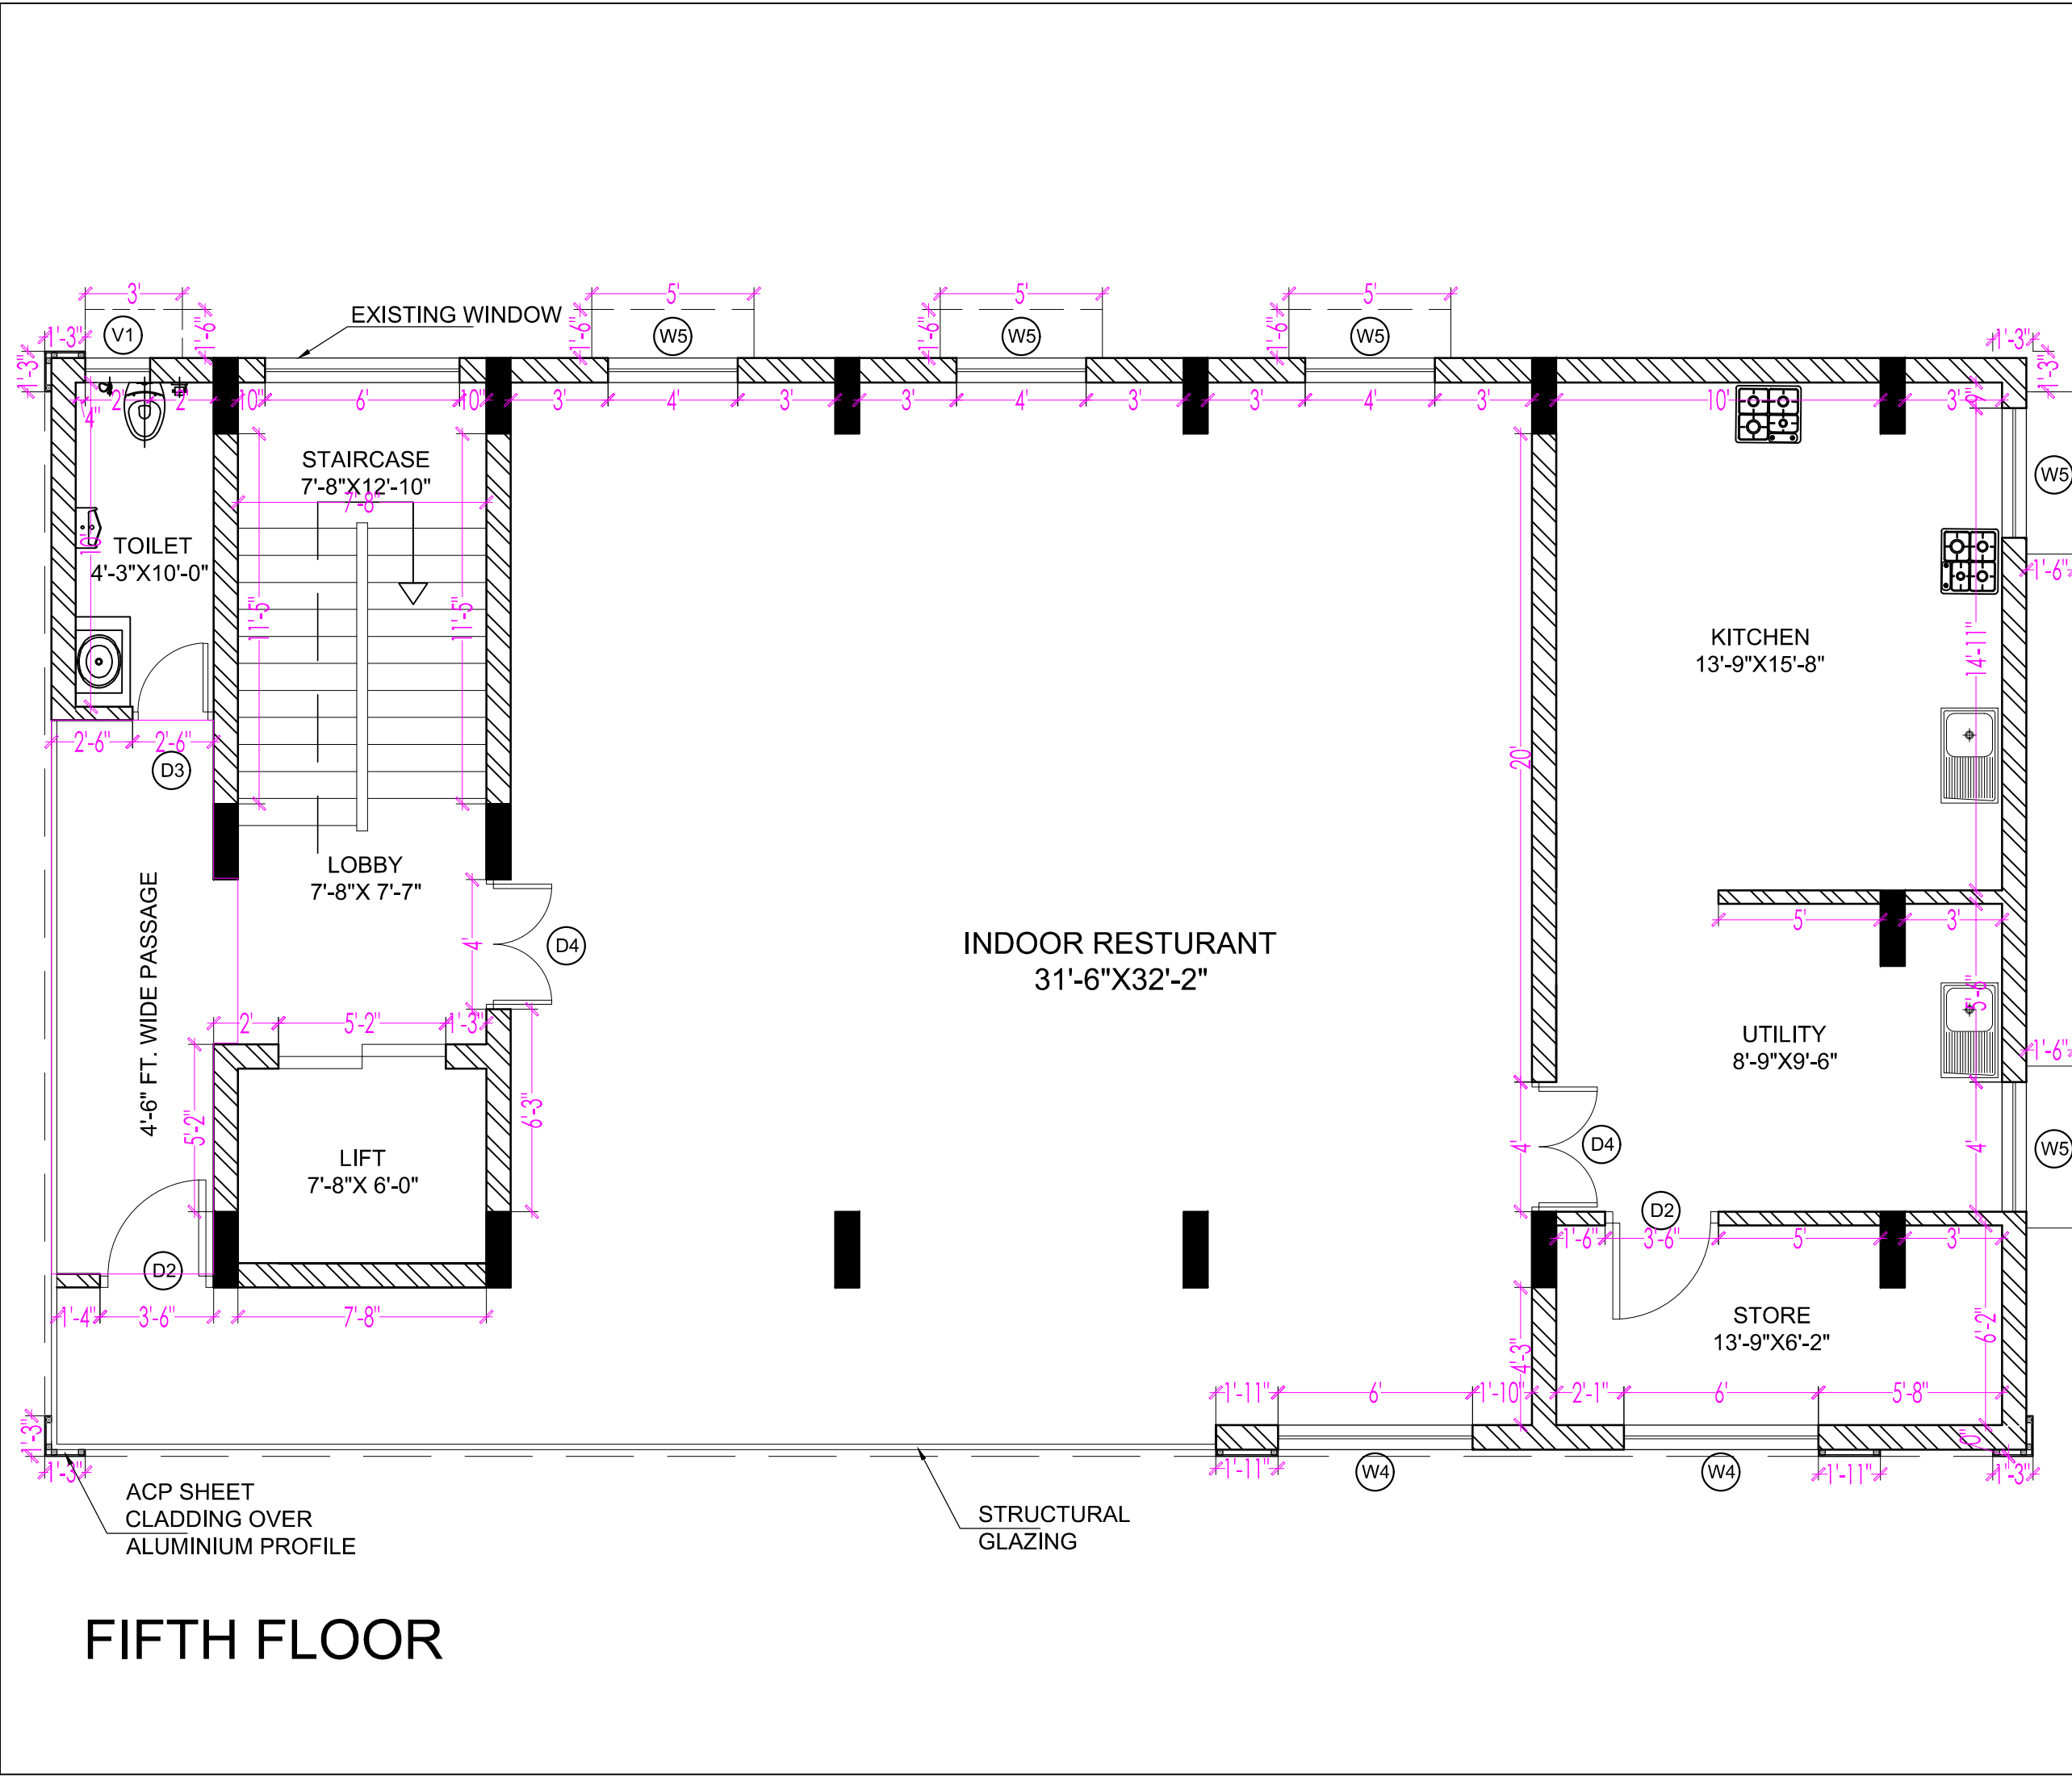

S.No	TYPE	SIZE	CILL	LINTEL	FRAME/TYPE	QTY.
1	D2	3'-6"X8'-3"	0'-0"	8'-3"	FLUSH DOOR	02
2	D3	2'-6"X8'-3"	0'-0"	8'-3"	FLUSH DOOR	01
3	D4	4'-0"X8'-3"	0'-0"	8'-3"	FLUSH DOOR	02
4	W4	6'-0"X5'-0"	3'-0"	8'-3"	UPVC WINDOW	02
5	W5	4'-0"X5'-0"	3'-0"	8'-3"	UPVC WINDOW	05
6	V1	2'-0"X2'-0"	6'-0"	8'-3"	UPVC WINDOW	01

FIFTH FLOOR

CLIENT AND PROJECT DETAIL

PRIME PLAZA

DRAWING NAME: DRAWN BY:

FIFTH FLOOR
BRICK WORK

DATE: 07-11-2024

SHEET NO.: 06

PRESENTATION DRAWING

SHEET SIZE - A3

SCALE: AS SHOWN

ARCHITECT:
AADARSH AGARWAL

Ph-
Mail-

SIGNATURE OF
ARCHITECT

SIGNATURE OF APPLICANT

SPACE FOR SEAL

FIFTH FLOOR



KALAA-HANDI STUDIO

S.No	TYPE	SIZE	CILL	LINTEL	FRAME/TYPE	QTY.
1	D3	2'-6"X8'-3"	0'-0"	8'-3"	FLUSH DOOR	01
2	V1	2'-0"X2'-0"	6'-0"	8'-3"	UPVC WINDOW	01

TERRACE FLOOR

CLIENT AND PROJECT DETAIL

PRIME PLAZA

DRAWING NAME:
TERRACE FLOOR
BRICK WORK

DRAWN BY:

DATE: 07-11-2024

SHEET NO.: 07

PRESENTATION DRAWING

SHEET SIZE - A3

SCALE: AS SHOWN


ARCHITECT:
AADARSH AGARWAL

Ph-
Mail-

SIGNATURE OF
ARCHITECT

SIGNATURE OF APPLICANT


SPACE FOR SEAL

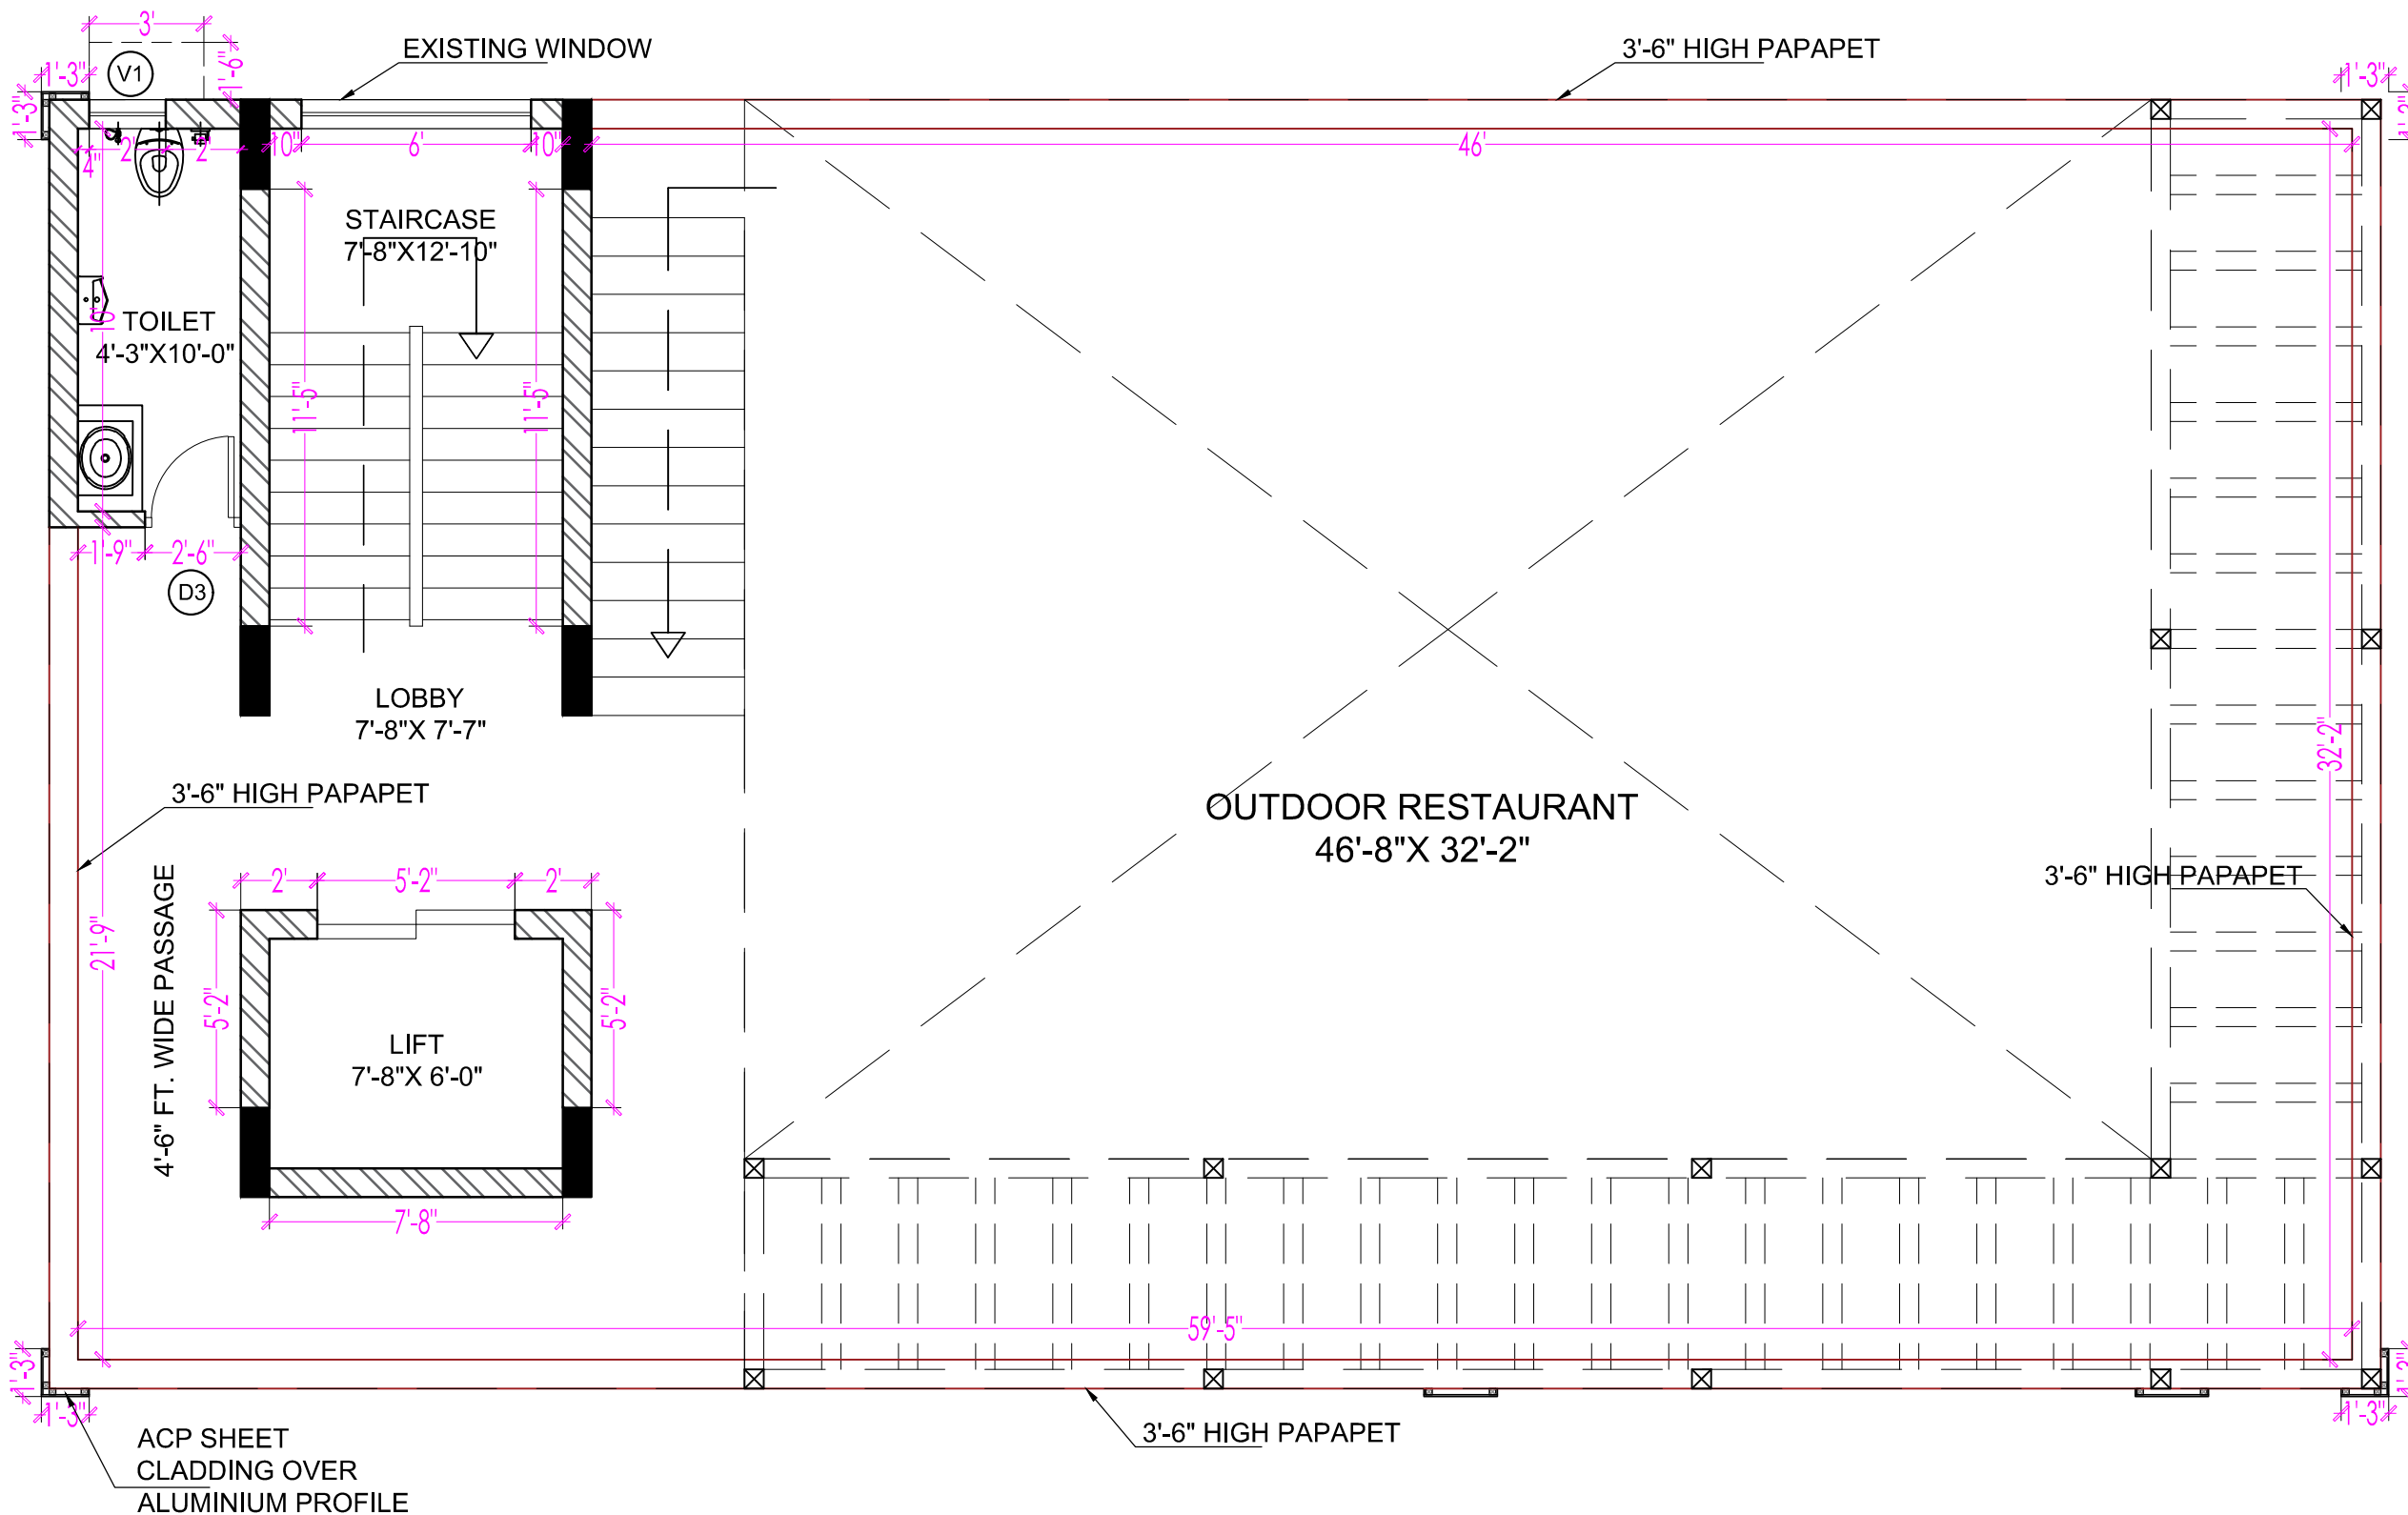

TERRACE FLOOR



KALAA-HANDI STUDIO

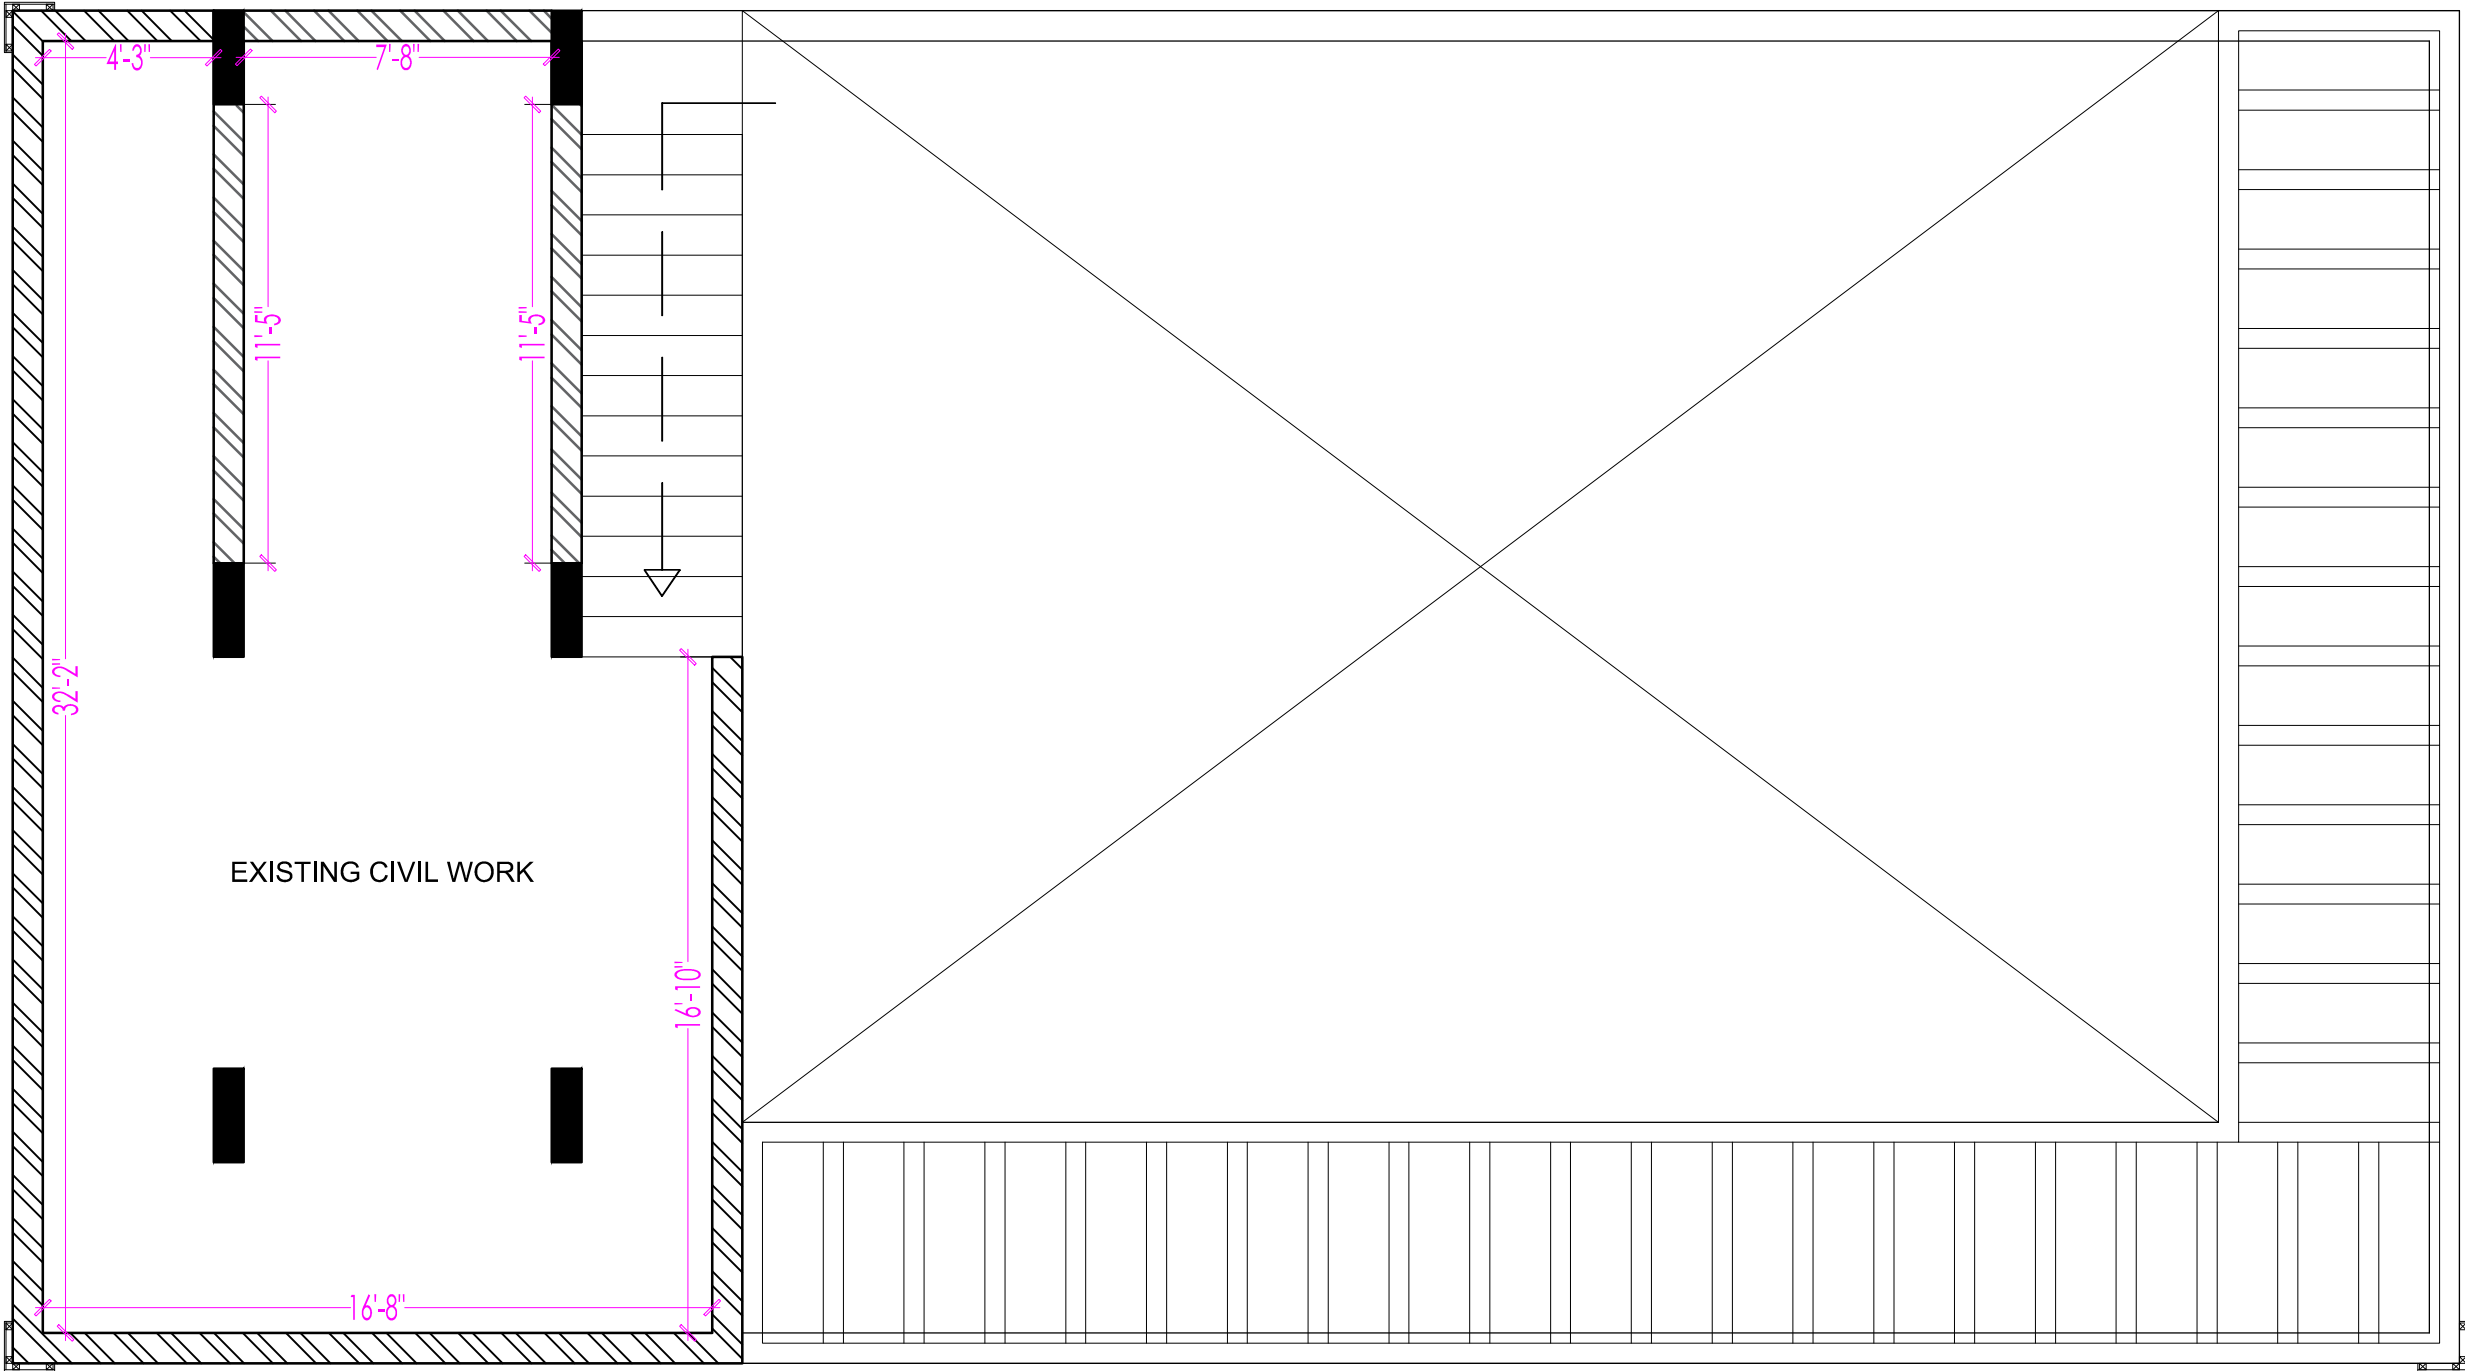

MUMPTY FLOOR

CLIENT AND PROJECT DETAIL

PRIME PLAZA

DRAWING NAME:
MUMPTY FLOOR
BRICK WORK

DRAWN BY:

DATE: 07-11-2024

SHEET NO.: 08

PRESENTATION DRAWING

SHEET SIZE - A3

SCALE: AS SHOWN

ARCHITECT:
AADARSH AGARWAL

Ph-
Mail-

SIGNATURE OF
ARCHITECT

SIGNATURE OF APPLICANT

SPACE FOR SEAL

AREA CHART(PRIME PLAZA)

		CARPET AREA	CIRCULATION	SUPER BUILTUP
GROUND FLOOR			472 SQFT	
1.	SHOP-001	327 SQFT	118 SQFT	327+118=445 SQFT
2.	SHOP-002	327 SQFT	118 SQFT	327+118=445 SQFT
3.	SHOP-003	327 SQFT	118 SQFT	327+118=445 SQFT
4.	SHOP-004	327 SQFT	118 SQFT	327+118=445 SQFT
FIRST FLOOR			809 SQFT	
1.	SHOP-101	279 SQFT	202.25 SQFT	279+202.25=481.25 SQFT
2.	SHOP-102	279 SQFT	202.25 SQFT	279+202.25=481.25 SQFT
3.	SHOP-103	279 SQFT	202.25 SQFT	279+202.25=481.25 SQFT
4.	SHOP-104	279 SQFT	202.25 SQFT	279+202.25=481.25 SQFT
SECOND FLOOR			772 SQFT	
1.	SHOP-201	279 SQFT	193 SQFT	279+193=472 SQFT
2.	SHOP-202	279 SQFT	193 SQFT	279+193=472 SQFT
3.	SHOP-203	279 SQFT	193 SQFT	279+193=472 SQFT
4.	SHOP-204	441 SQFT	193 SQFT	441+193=634 SQFT
THIRD FLOOR			772 SQFT	
1.	SHOP 301	279 SQFT	193 SQFT	279+193=472 SQFT
2.	SHOP 302	279 SQFT	193 SQFT	279+193=472 SQFT
3.	SHOP 303	279 SQFT	193 SQFT	279+193=472 SQFT
4.	SHOP 304	441 SQFT	193 SQFT	441+193=634 SQFT
FOURTH FLOOR			772 SQFT	
1.	SHOP 401	279 SQFT	193 SQFT	279+193=472 SQFT
2.	SHOP 402	279 SQFT	193 SQFT	279+193=472 SQFT
3.	SHOP 403	279 SQFT	193 SQFT	279+193=472 SQFT
4.	SHOP 404	441 SQFT	193 SQFT	441+193=634 SQFT
FIFTH FLOOR				
1.	RESTAURANT	1526 SQFT	524 SQFT	1525+524=2050 SQFT
SIXTH FLOOR(TERRACE)				
2.	RESTAURANT	1369 SQFT	681 SQFT	1369+681=2050 SQFT



KALAA-HANDI STUDIO

CLIENT AND PROJECT DETAIL

PRIME PLAZA

DRAWING NAME:
SECOND FLOOR
BRICK WORK

DRAWN BY:

DATE: 06-09-2025

SHEET NO.: 03

PRESENTATION DRAWING

SHEET SIZE - A3

SCALE: AS SHOWN

ARCHITECT:
AADARSH AGARWAL

Ph-
Mail-

SIGNATURE OF
ARCHITECT

SIGNATURE OF APPLICANT

SPACE FOR SEAL