


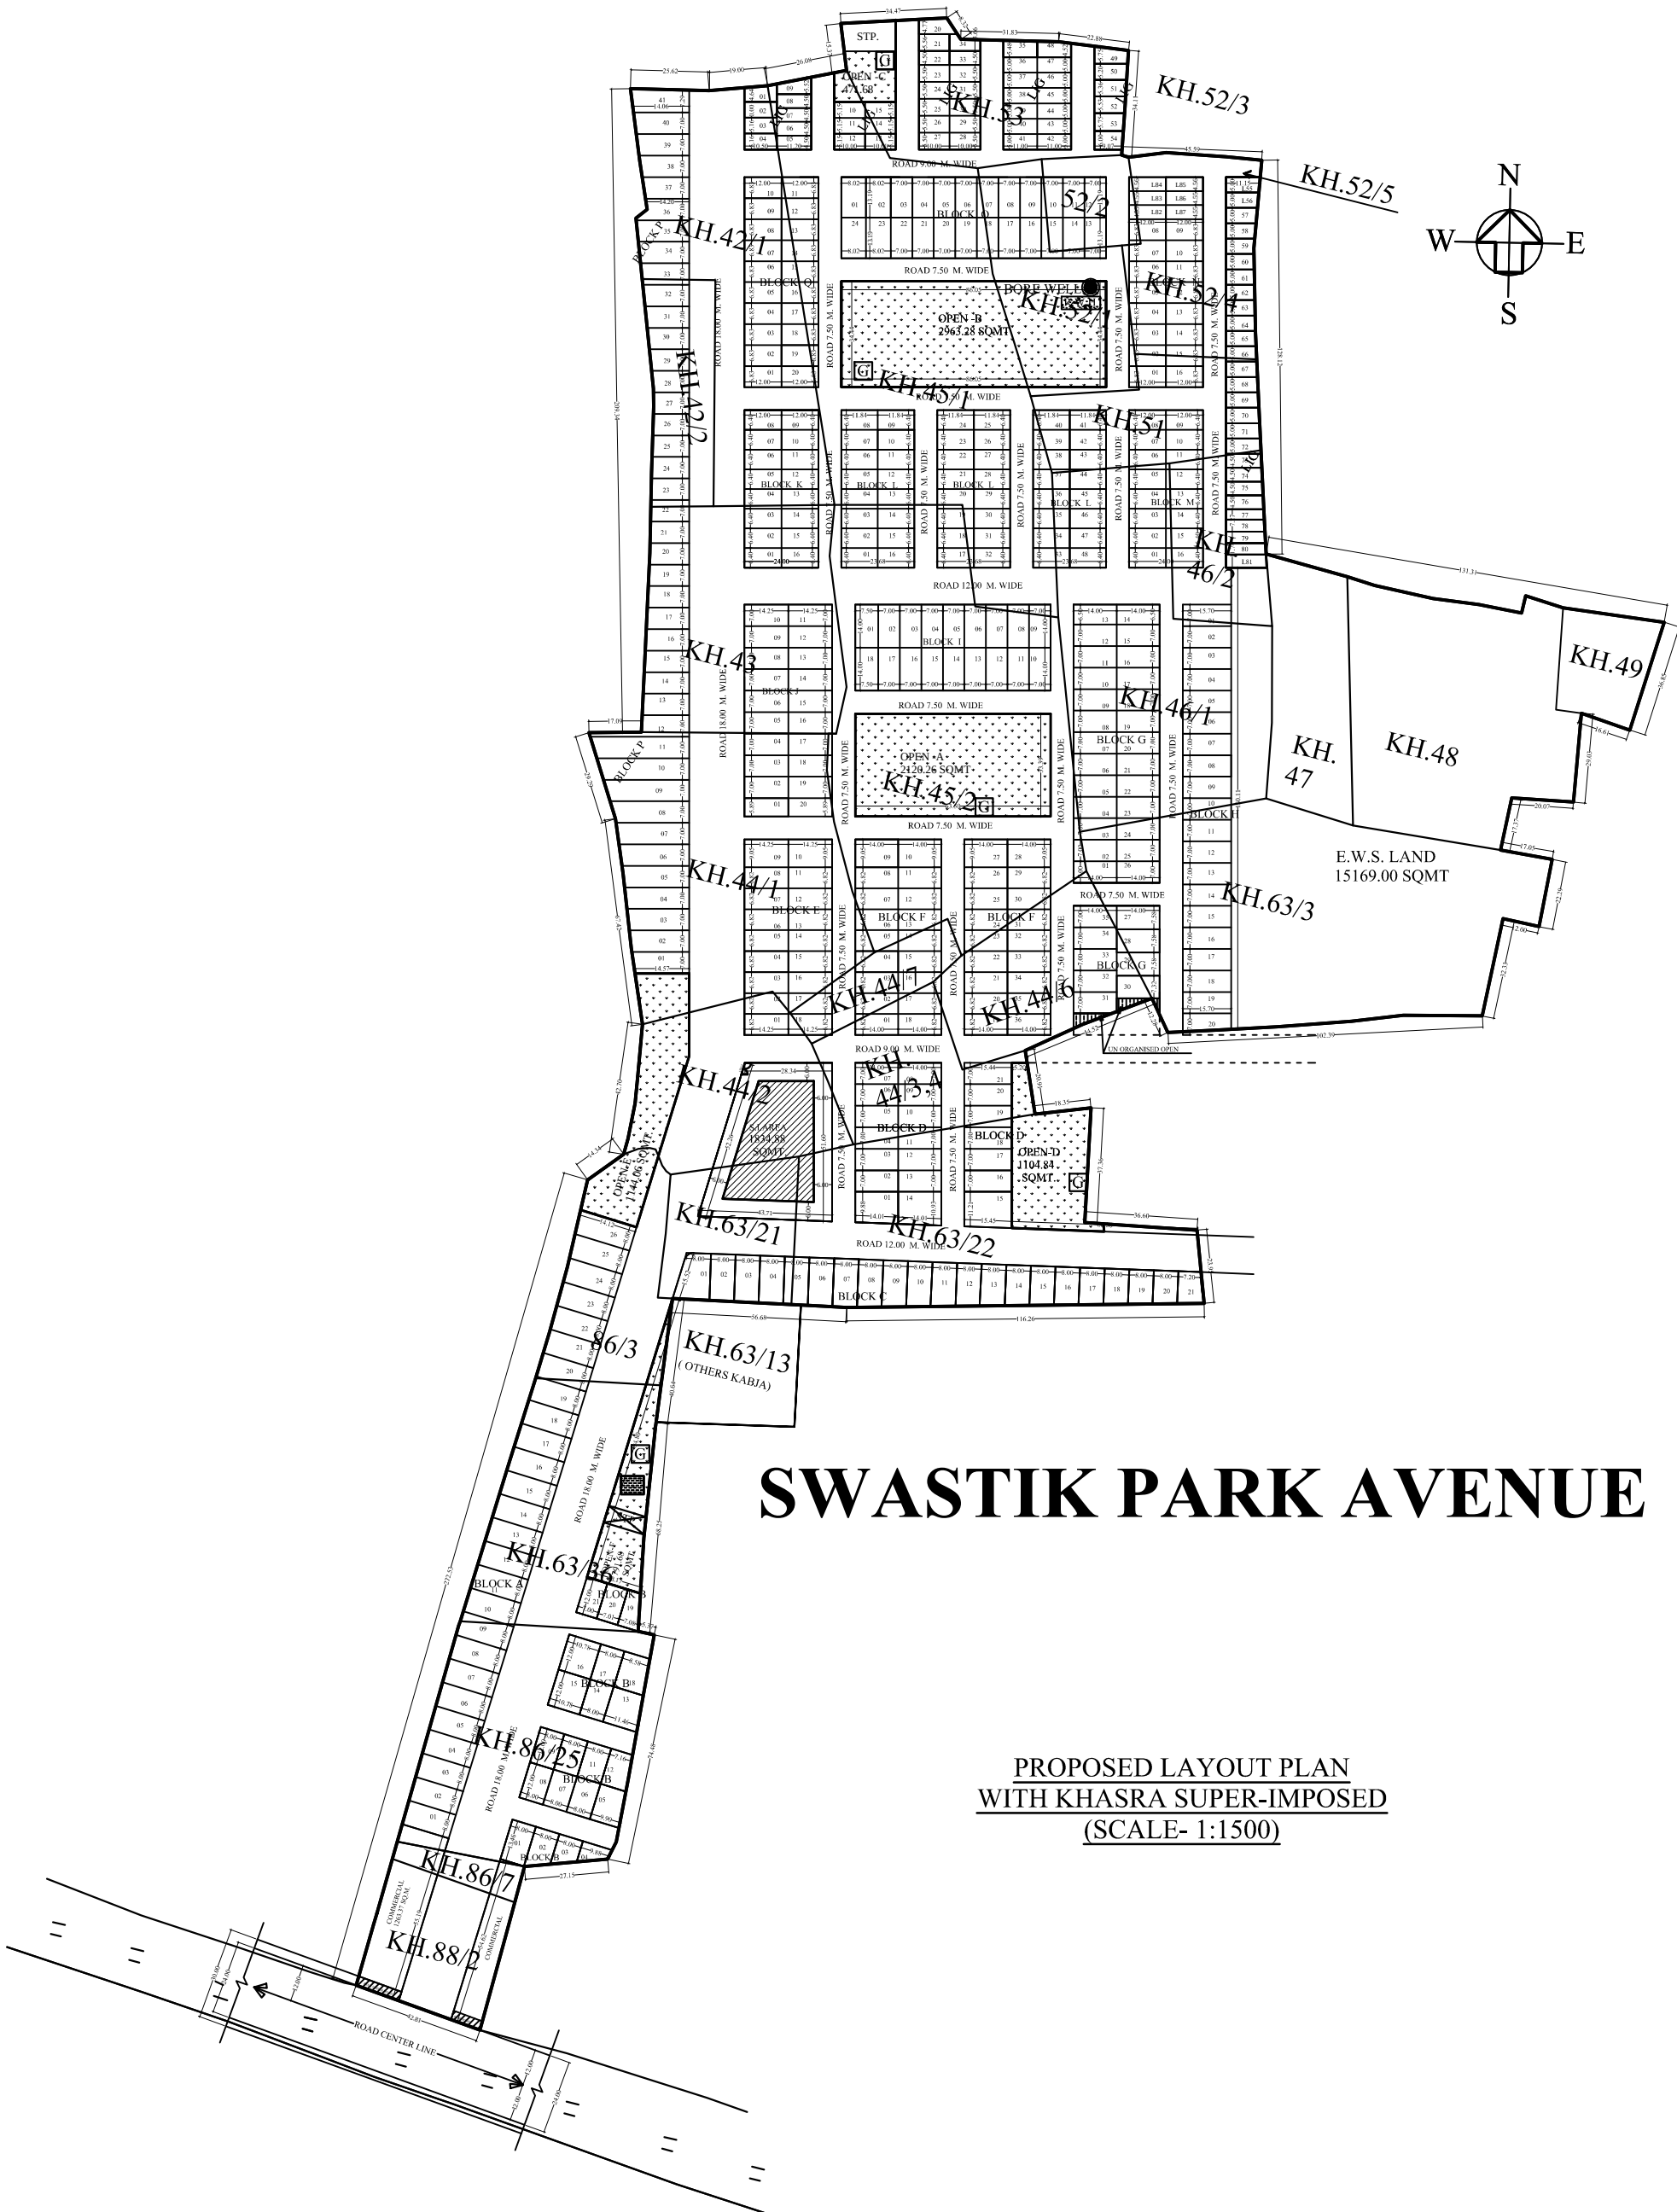

SWASTIK PARK AVENUE

PROPOSED LAYOUT PLAN
WITH KHASRA SUPER-IMPOSED
(SCALE- 1:1500)