

Chandkhuri


LAYOUT PLAN

TO CHANDKIRI

MAIN ROAD

TO MUNGESAR

BOOK PLOT

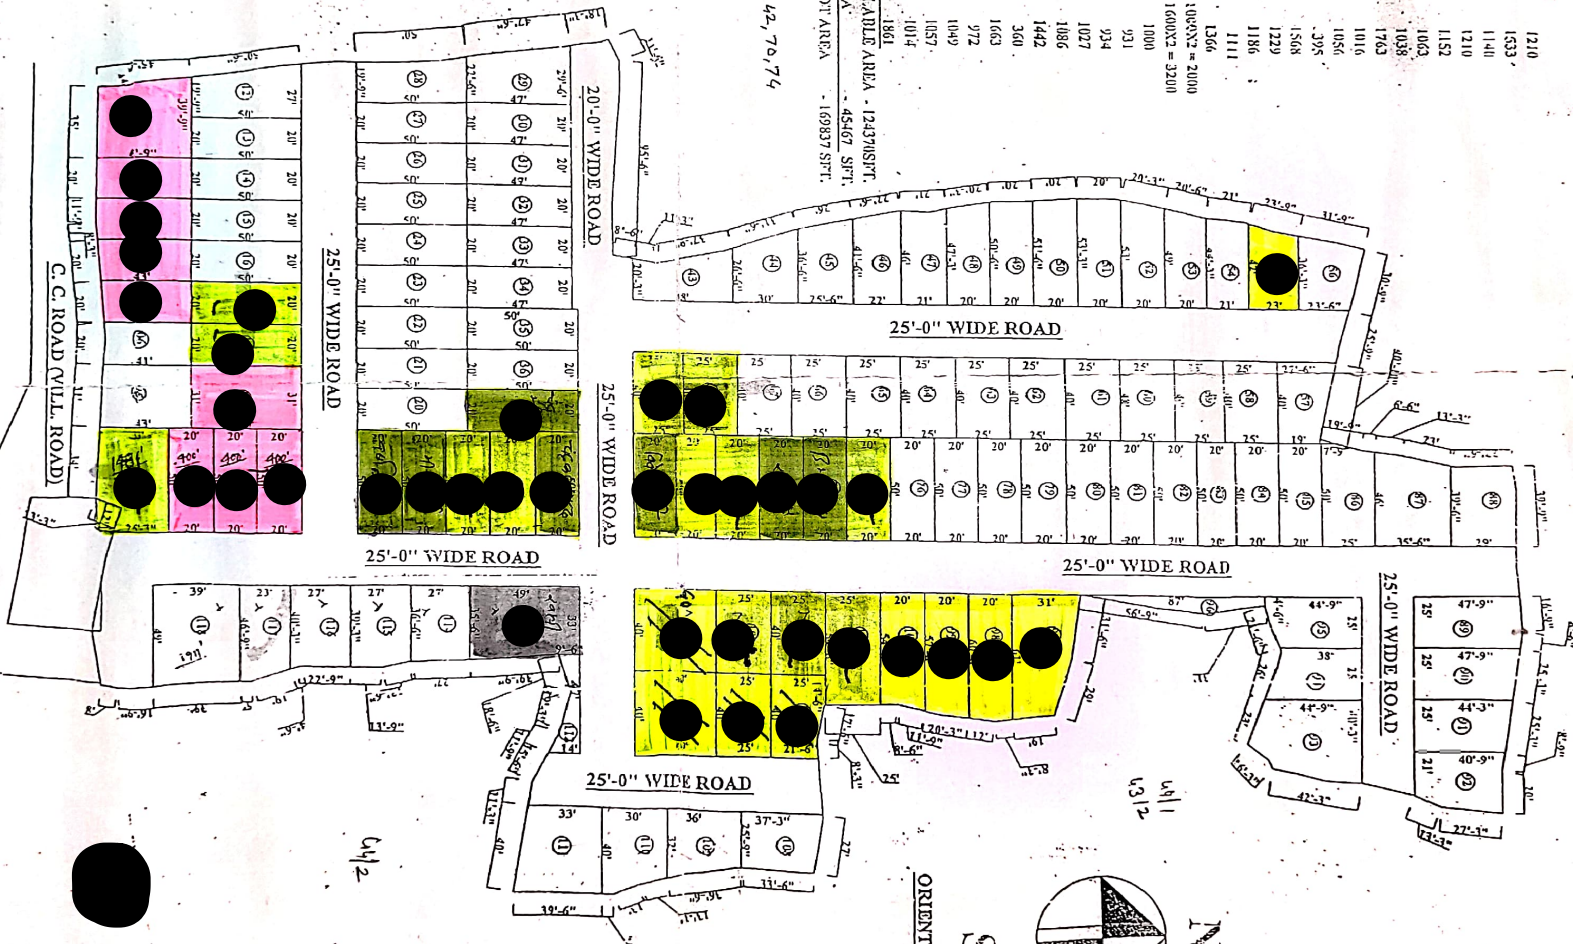

STATION			AREA (IN SQ. FT.)		
01	TO 03	1000X3 = 3000	86.		1210
04		1567	87.		1533
05		1303	88.		1140
06		815	89.		1210
07		843	90.		1152
08		882	91.		1053
09		915	92.		1038
10		917	93.		1763
11		1674	94.		1016
12		1180	95.		1056
13	TO 15	1000X6 = 6000	96.		395
14		1550	97.		1508
15	TO 17	1000X8 = 8000	98.		1189
16		1030	99.		1266
17		1224	100.		1111
18		1700	101.		1366
19	TO 24	2400X8 = 19200	102.	103.	1009X3 = 3000
20	TO 22	1000X8 = 8000	104.	105.	1600X3 = 4800
21		1034	106.		1000
22		995	107.		931
23		966	108.		934
24		966	109.		1027
25		979	110.		1086
26		1019	111.		1442
27		1049	112.		360
28		1065	113.		1653
29		1022	114.		972
30		932	115.		1049
31		912	116.		1057
32		890	117.		1014
33		920	118.		1861
34		922			
35	TO 69	1000X12 = 12000			
36	TO 45	1000X16 = 16000			
TOTAL			TOTAL SYLABLE AREA - 124378 SQ. FT.		
ROAD AREA			45467 SQ. FT.		
TOTAL			169837 SQ. FT.		

$\sim$
 $21, 23, 41, \dots - 30, 39, 37, 42, 70, 74$
 $54, 11, 24$

15. 1958