
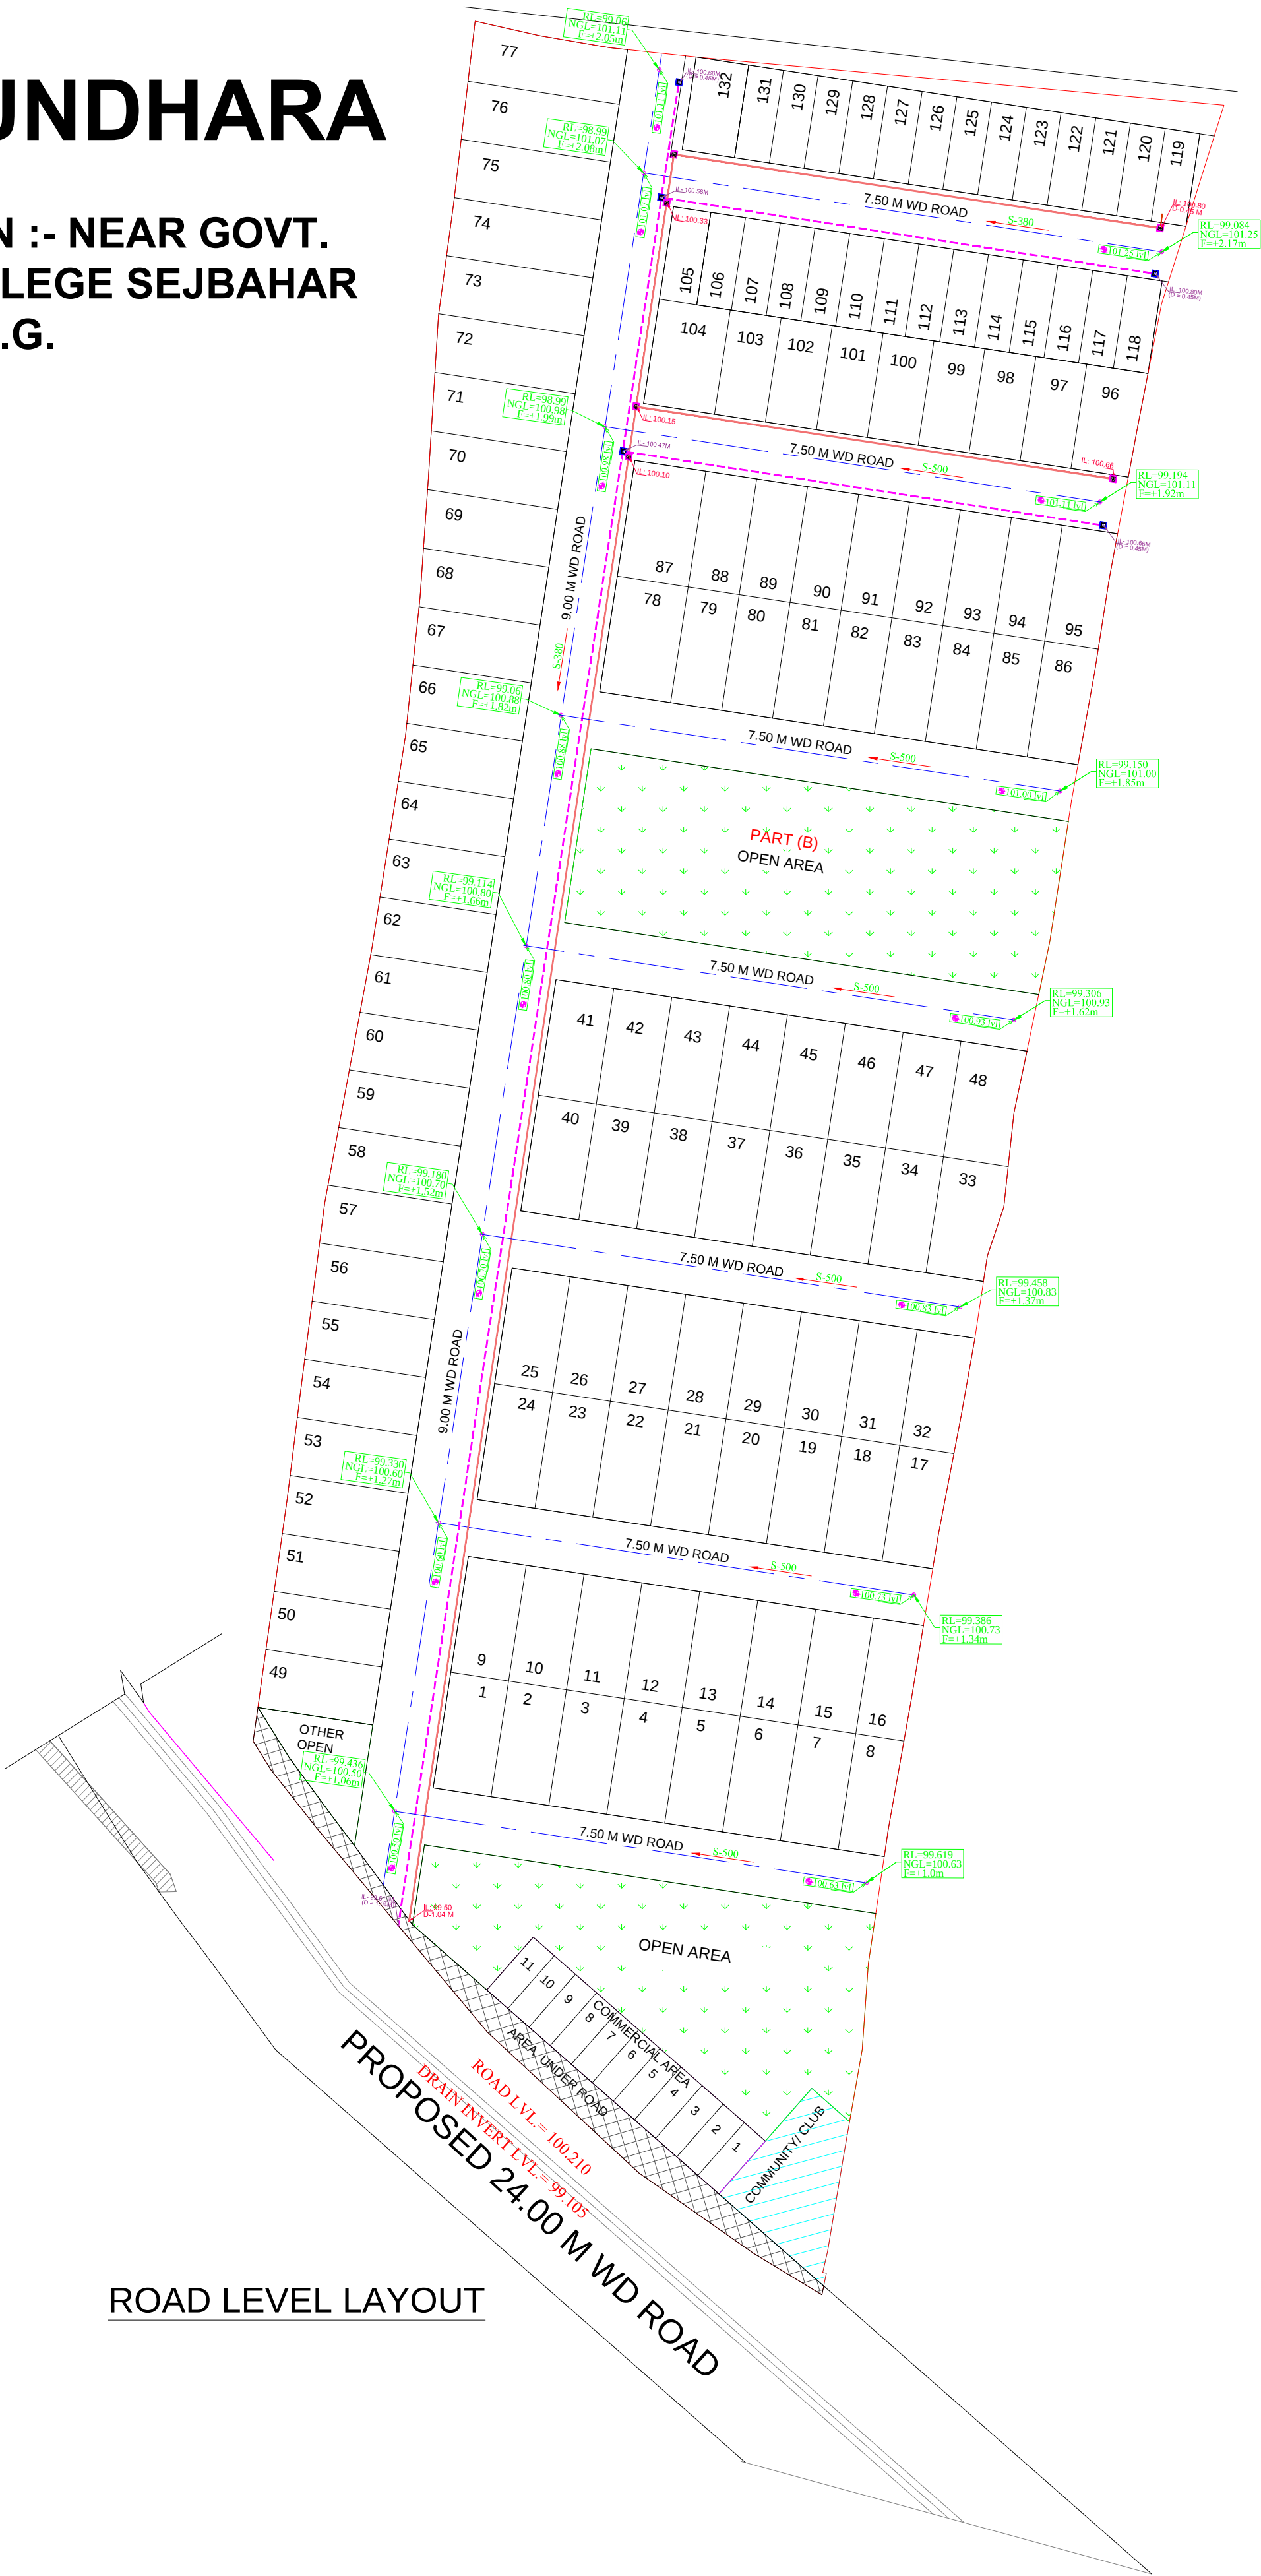


VASUNDHARA

LOCATION :- NEAR GOVT.
ENG. COLLEGE SEJBAHAR
RAIPUR C.G.

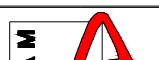

ROAD LEVEL LAYOUT

<u>PROJECT-</u>		DRG. TITLE :-			
MONIKA BUILDER, SEJBAHAR		ROAD LEVELS			
<u>CLIENT-</u>	Dwg no.			ORIENTATION :- 	
	Drawn by		Er. Pallavi Gupta		
	Checked by		Er. Balkaran Verma		
	Approved by		Er. Rajendra Jain		
	Date		08-07-2023		
	Revision		R0		
MONIKA BUILDER		SCALE		N.T.S.	
					
				RAJENDRA JAIN AVAM CONSULTANTS ENGINEERS , ARCHITECTS & VALUER 8/375, DAGA BLOCKS, NEAR MAHILA POLICE THANA, BYRON BAZAR, RAIPUR, (C.G.) 492001 PH. NO. - 0771-4048169 E-mail: avam_consultants@yahoo.co.in	